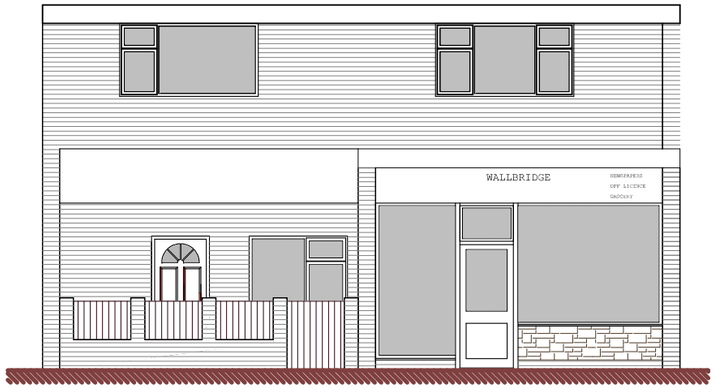

Front (South East) Elevation

Unit 2 — Unit 1

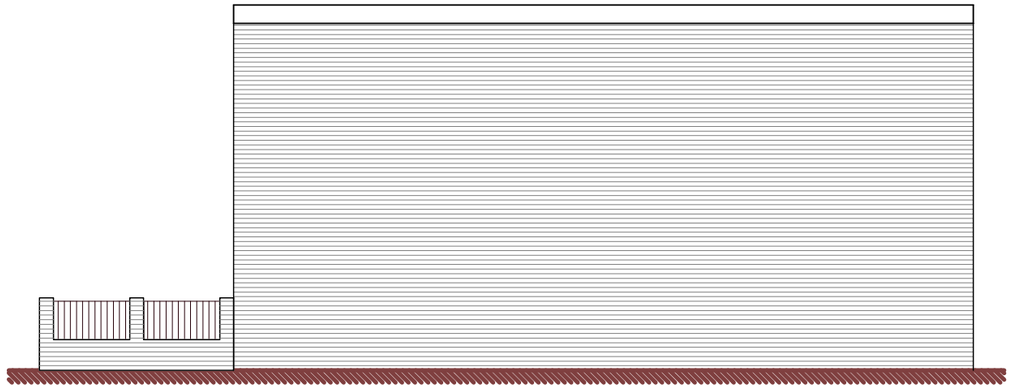

Side Elevation



Front (North West) Elevation

Unit 10 — Unit 9

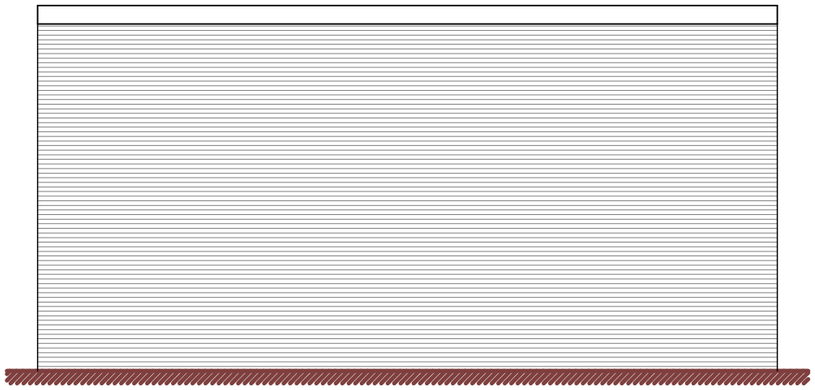

Side Elevation

Metres

1 2 3 4 5 10

SCALE 1:100

DBD Architectural Consultancy Ltd ©2015

1. Copyright is vested with DBD Architectural Consultancy Ltd.

2. All dimensions to be checked on site before proceeding.

3. Contractor to check/adjust dimensions of new work to suit existing conditions.
Do not assume existing structure or details are plumb, square or level.

4. Contractor must notify the architect of any discrepancies before proceeding.

5. All drawings to be read in conjunction with all other consultants drawings and specs.

Rev	Date	Description

DBD Architectural Consultancy

DBD Architectural Consultancy Ltd
50 Broad Street, Leek,
Staffordshire, ST13 5NS
01538 383118
mail@dbdconsultants.co.uk
www.dbdconsultants.co.uk

Reg Davies
14 North street
Leek
ST13 8DW
Client

Proposal of 4 new dwellings in two seperate, two-storey, flats.
Project

Title

Plans as Existing

Stage: Planning

Size:	Date:	Job No:
A3	02.10.19	1954
Scale: 1:100		

Drawing Number: PL 02