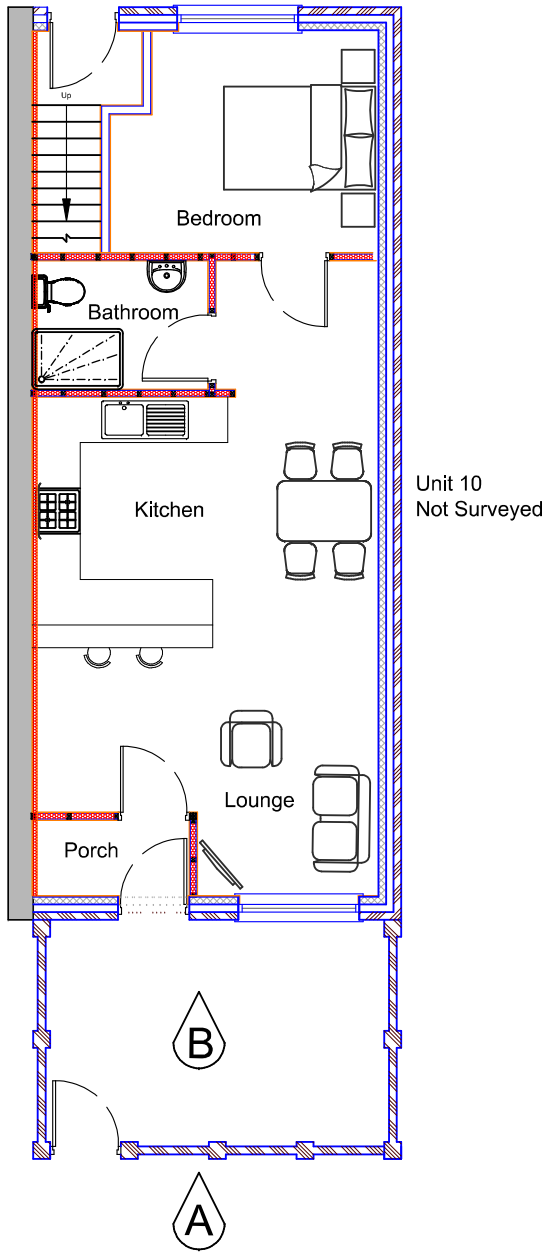

Unit 10
Not Surveyed

Indicative Ground Floor Plan

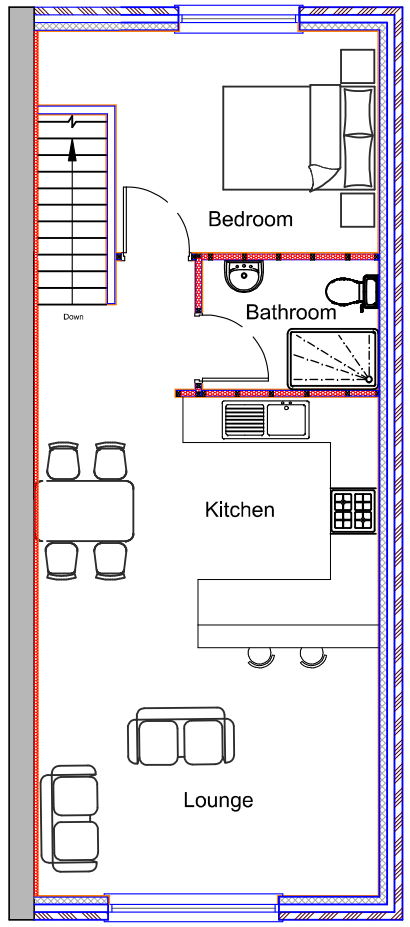

Unit 10
Not Surveyed

Indicative First Floor Plan

Metres

1 2 3 4 5 10

SCALE 1:100

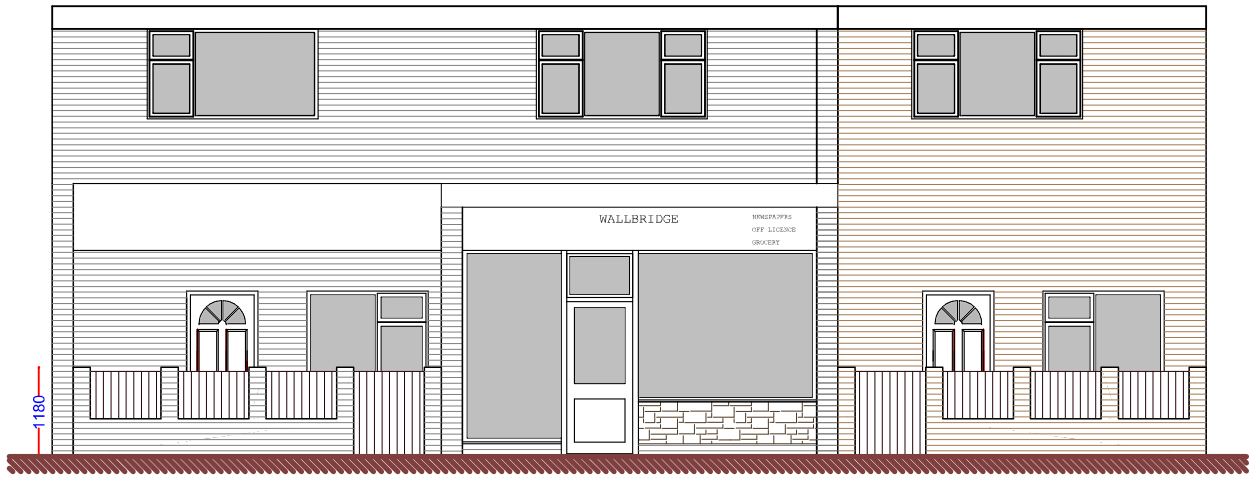

Indicative Front (South East) Elevation - View A

Unit 2 Unit 1 New Unit

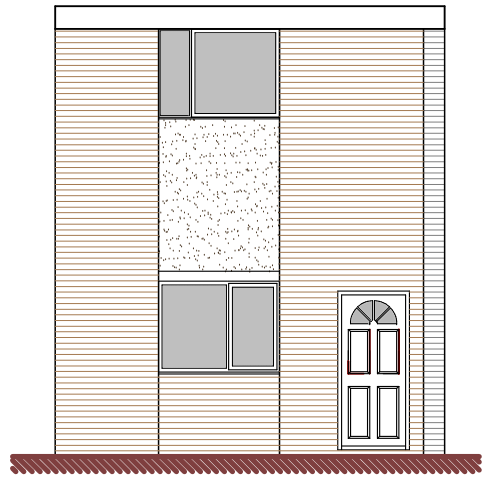

Indicative Rear Elevation

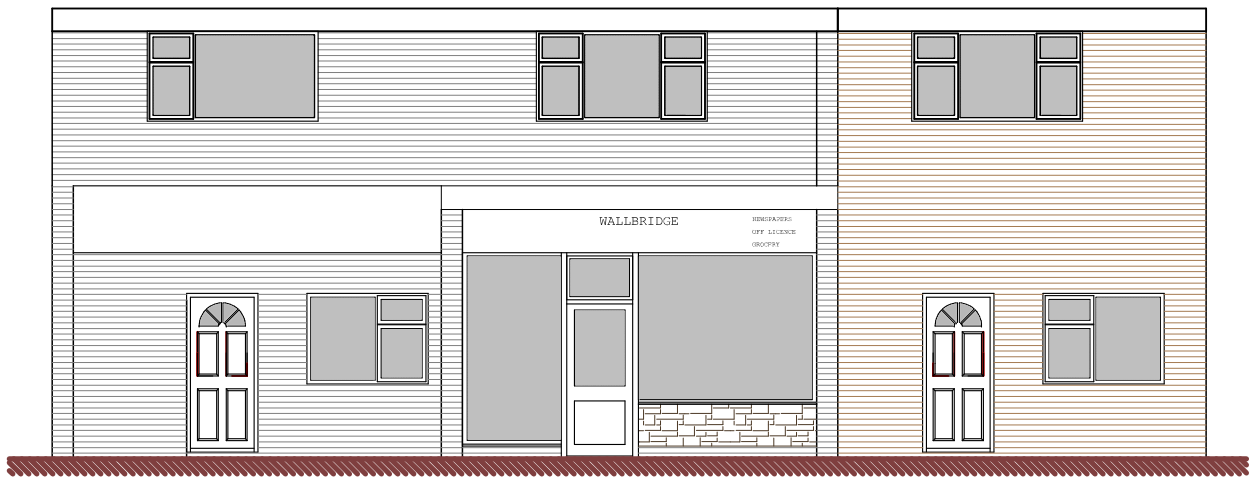

Indicative Front (South East) Elevation - View B

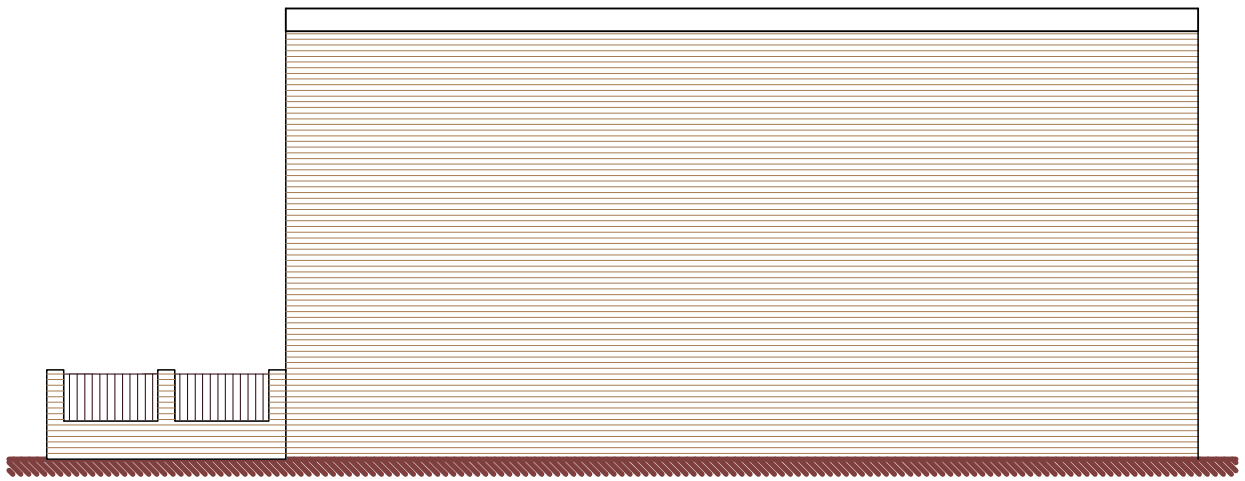

Indicative Side Elevation

DBD Architectural Consultancy Ltd ©2015

1. Copyright is vested with DBD Architectural Consultancy Ltd.

2. All dimensions to be checked on site before proceeding.

3. Contractor to check/adjust dimensions of new work to suit existing conditions.
Do not assume existing structure or details are plumb, square or level.

4. Contractor must notify the architect of any discrepancies before proceeding.

5. All drawings to be read in conjunction with all other consultants drawings and specs.

Rev	Date	Description
A	29.10.19	Titles amended to read as Indicative

DBD Architectural Consultancy

DBD Architectural Consultancy Ltd
50 Broad Street, Leek,
Staffordshire, ST13 5NS
01538 383118
mail@dbdconsultants.co.uk
www.dbdconsultants.co.uk

Reg Davies
14 North street
Leek
ST13 8DW
Client

Proposal of 4 new dwellings in two seperate, two-storey, flats.
Project

Title
Indicative Plans as Proposed New Unit-Adjacent to Unit 1

Stage: Planning
Size: A3
Scale: 1:100
Date: 05.11.15
Job No: 1954
Drawing Number: PL 03A