Contractors must check all dimensions on site.
Only figured dimensions are to be worked from.

©

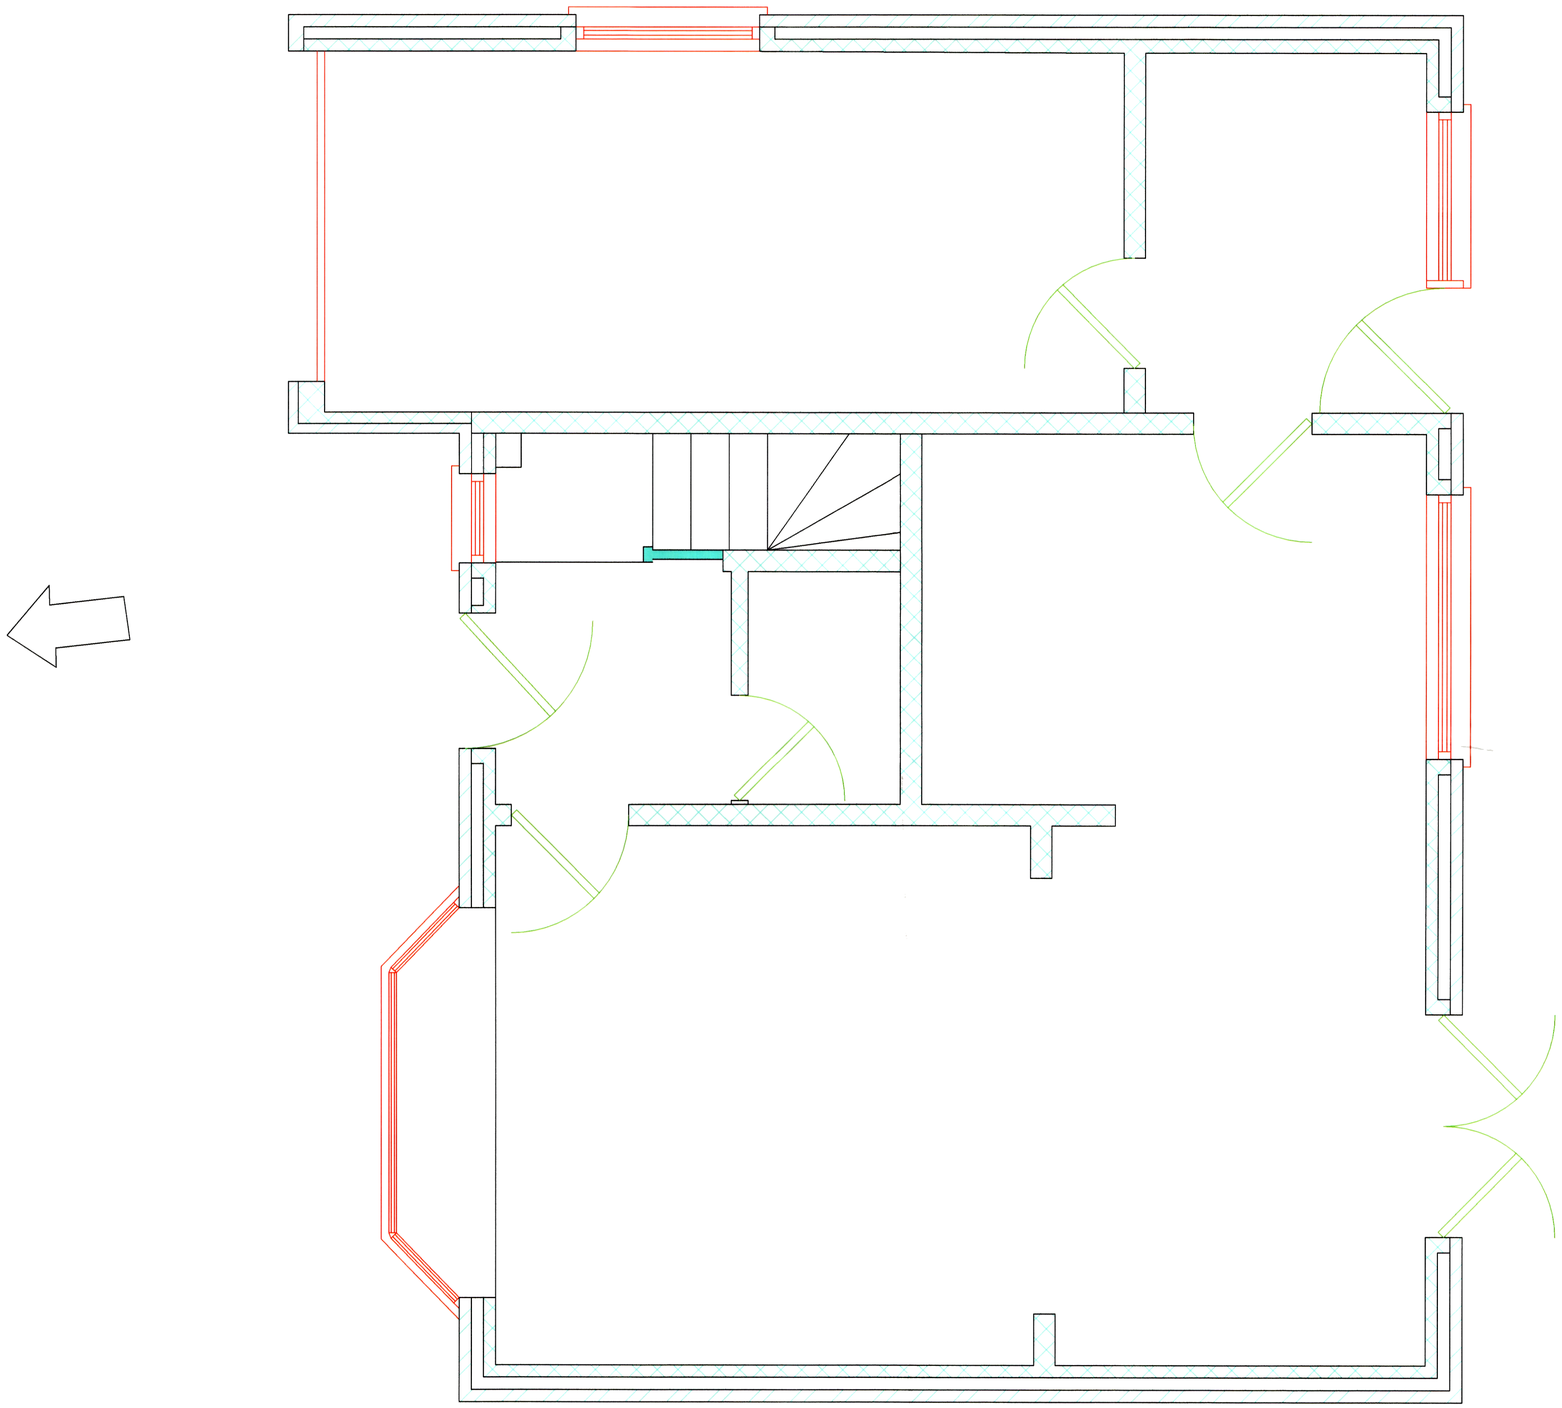

title		
17 Nicholson Way, Leek, ST13 8TF		
detail		
EXISTING GROUND FLOOR PLAN - Planning		
drawing no.	revision	
Wayne&Em01	Revision 1	
scale		
1:20		
date	drawn	checked
28/03/18	JL	