PROPOSED REAR ELEVATION

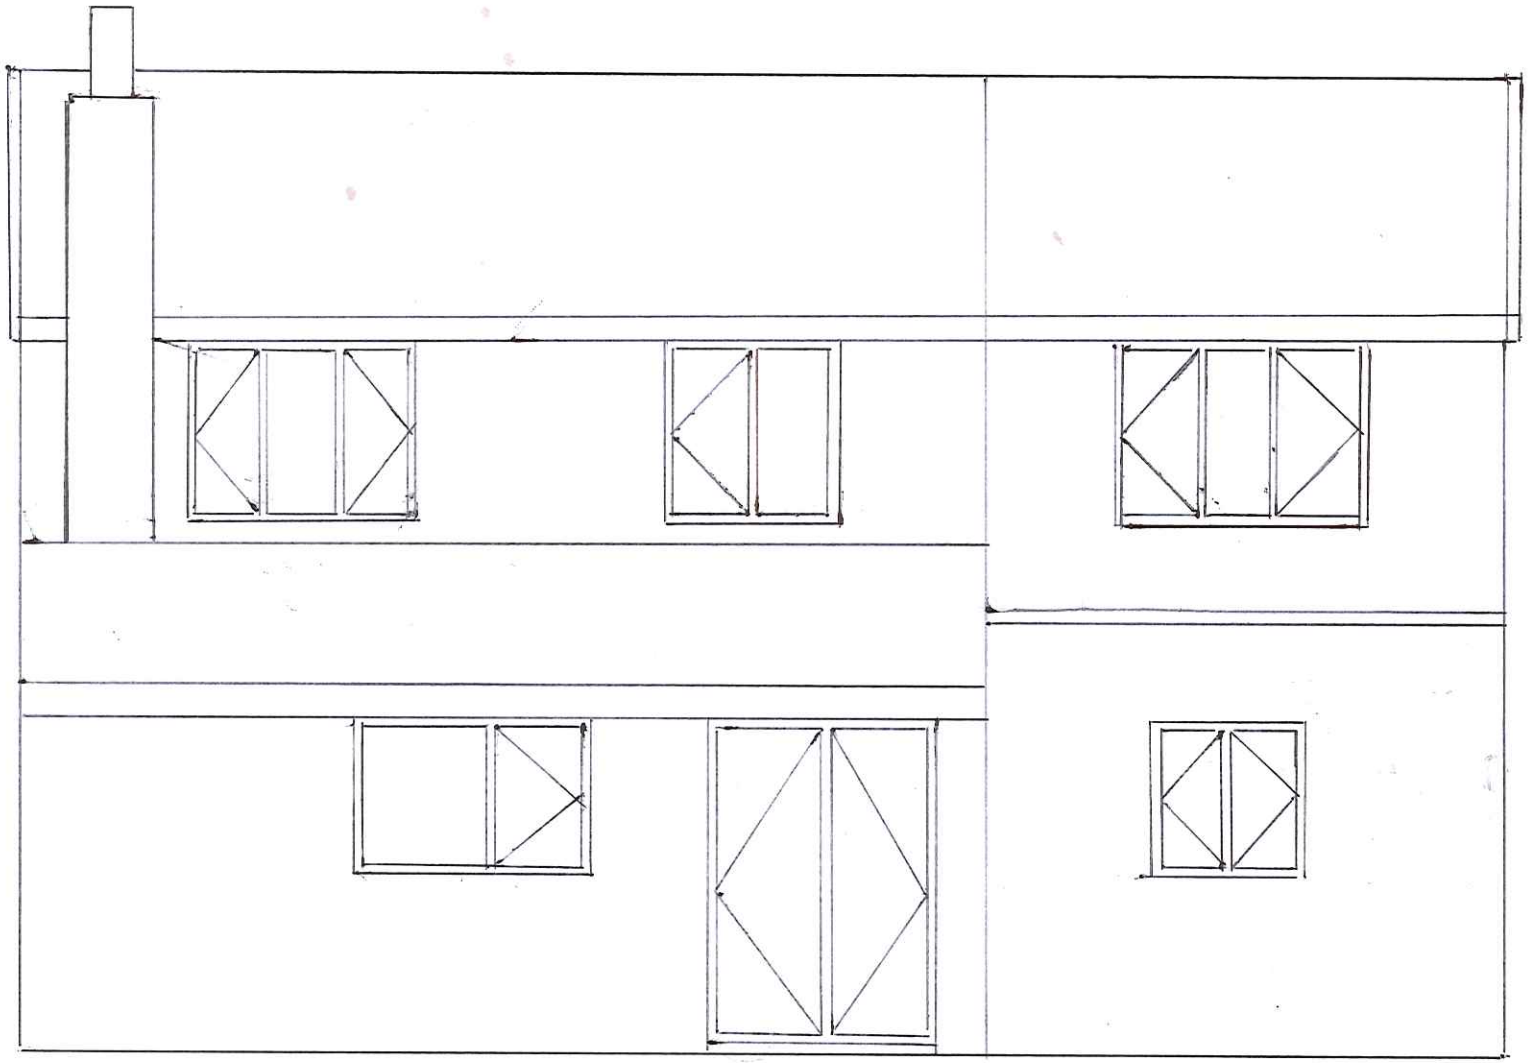

SCALE 1:50 (3)