PROPOSED SIDE ELEVATION

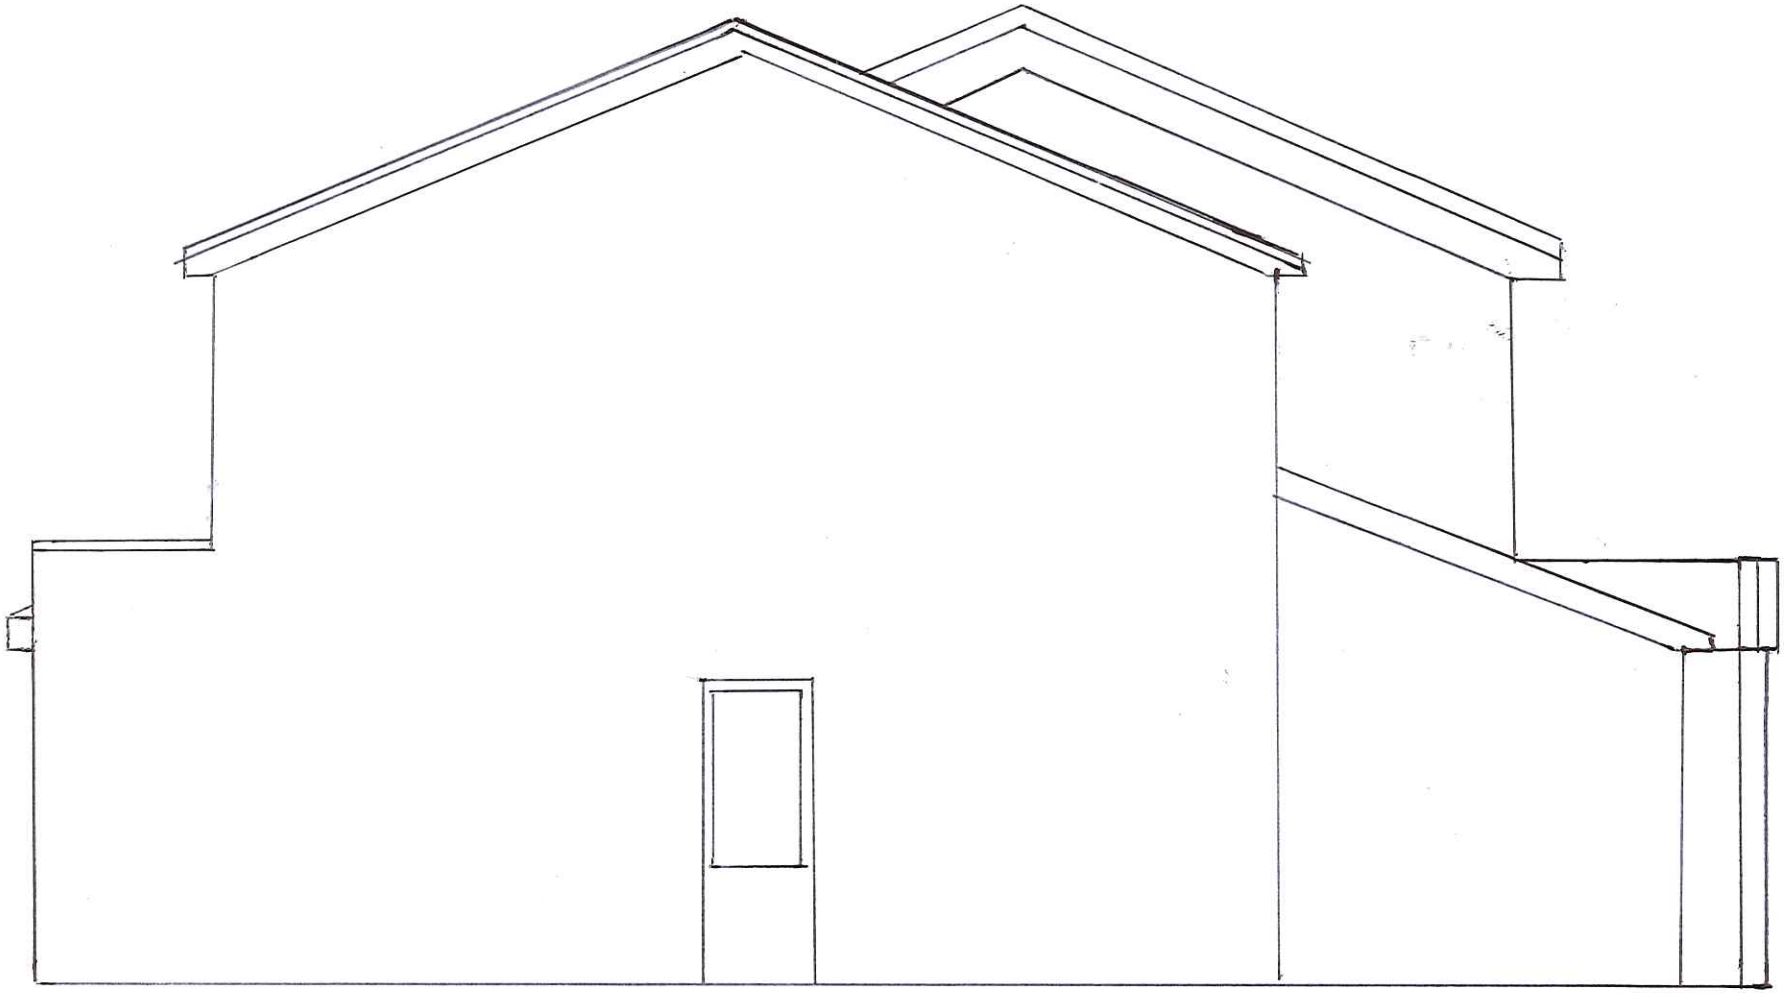

SCALE : 1:50

(2)