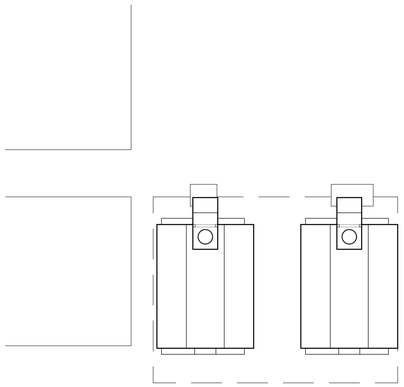

Biomass Boiler Plan

Scale 1 : 50

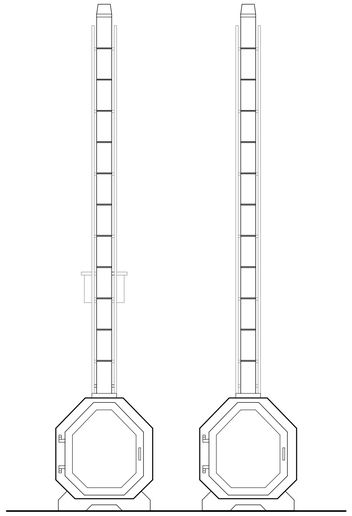

Existing North East Elevation

Scale 1 : 50

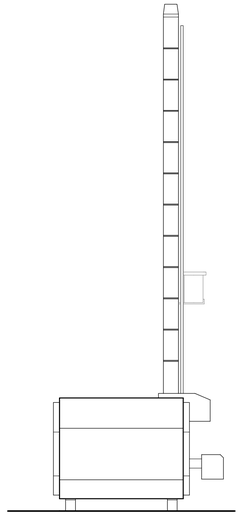

Existing North West Elevation

Scale 1 : 50

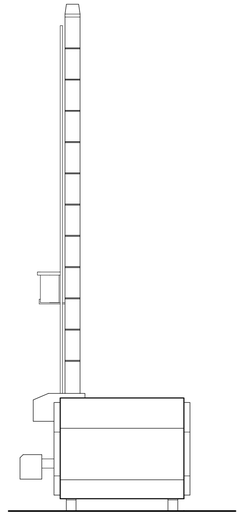

Existing South East Elevation

Scale 1 : 50

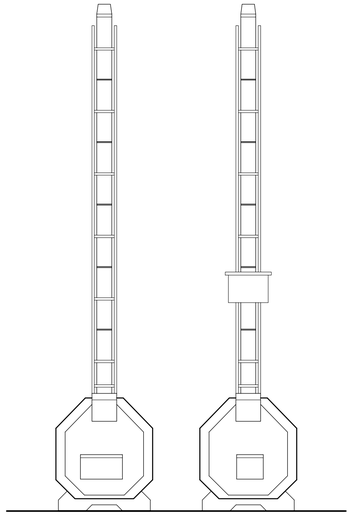

Existing South West Elevation

Scale 1 : 50

Existing Roof Plan

Scale 1 : 50

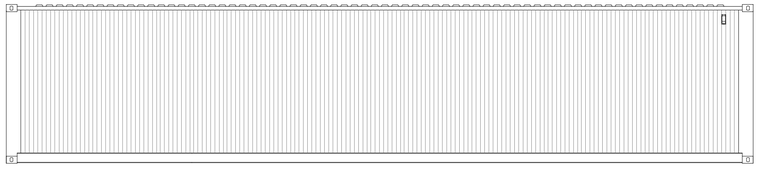

Existing South West Elevation

Scale 1 : 50

Log Dryer

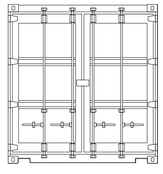

Existing South East Elevation

Scale 1 : 50

Log Dryer

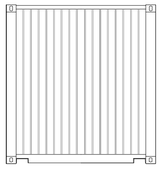

Existing North West Elevation

Scale 1 : 50

Log Dryer

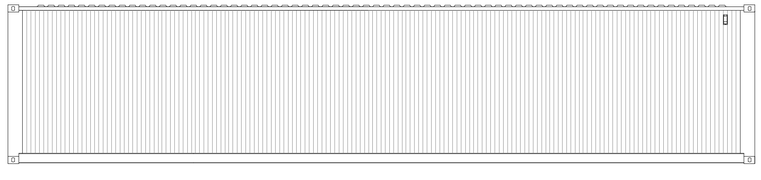

Existing North East Elevation

Scale 1 : 50

Log Dryer

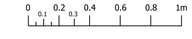

SCALE 1:20



SCALE 1:50

PLANNING PURPOSES ONLY

CDM 2015

UNLESS NOTED OTHERWISE BELOW, AJS STRUCTURAL DESIGN LTD (THE DESIGNER) HAS NOT IDENTIFIED ANY SIGNIFICANT RISK ASSOCIATED WITH THE DESIGN INTENT SHOWN ON THIS DRAWING WHICH COULD NOT BE MANAGED SAFELY BY A COMPETENT CONTRACTOR.

WHERE WE HAVE IDENTIFIED RISKS BELOW, REFER TO THE PROJECT RISK ASSESSMENTS ISSUED WITH DESIGN CALCULATIONS.

ELEMENT/OPERATION	IDENTIFIED HAZARDS
X X X	X X X

WHERE THE ABOVE IS BLANK -
NO UNUSUAL RISKS HAVE BEEN IDENTIFIED

RISK LEGEND

COMPULSORY ACTION

PROHIBITIVE ACITON

INFORMATION

WARNING

Rev.	Revision Description	Drn			Date

AJS STRUCTURAL DESIGN

Uttoxeter Office
62 Carter Street
Uttoxeter
Staffs. ST14 8EU
Tel: 01889 723003

Derby Office
Suite 5, Keynes House
Alfreton Road
Derby. DE21 4AS
Tel: 01332 913011

Client:

JMI Planning Ltd.
Tean Nurseries, Tean
ST10 4JW

Title:

Existing Biomass Boilers and Log Dryers: Biomass Boiler Existing Plan and Elevations and Log Dryer Existing Plans and Elevations

Drawn by:	Date:	Index No.:
MA	October 2019	

Scales:

As Shown Paper Size A1

Drawing No: A4334 - 001

Revision P0