Ordnance Survey © Crown copyright 2019 All rights reserved. Licence number 100051789

Copyright of this drawing is vested in the Architect and it must not be copied or reproduced without consent. Figured dimensions only are to be taken from this drawing. All contractors must visit the site and be responsible for taking and checking all dimensions relative to their work. Hewitt&Carr Architects Ltd are to be advised of any variation between drawings and site conditions.
CLIENTS ARE ADVISED TO CLARIFY DIMENSIONS WITH THE ARCHITECT PRIOR TO SETTING OUT AND NOT TO SCALE FROM THE DRAWING

Rev.	Drawn	Comments	Date

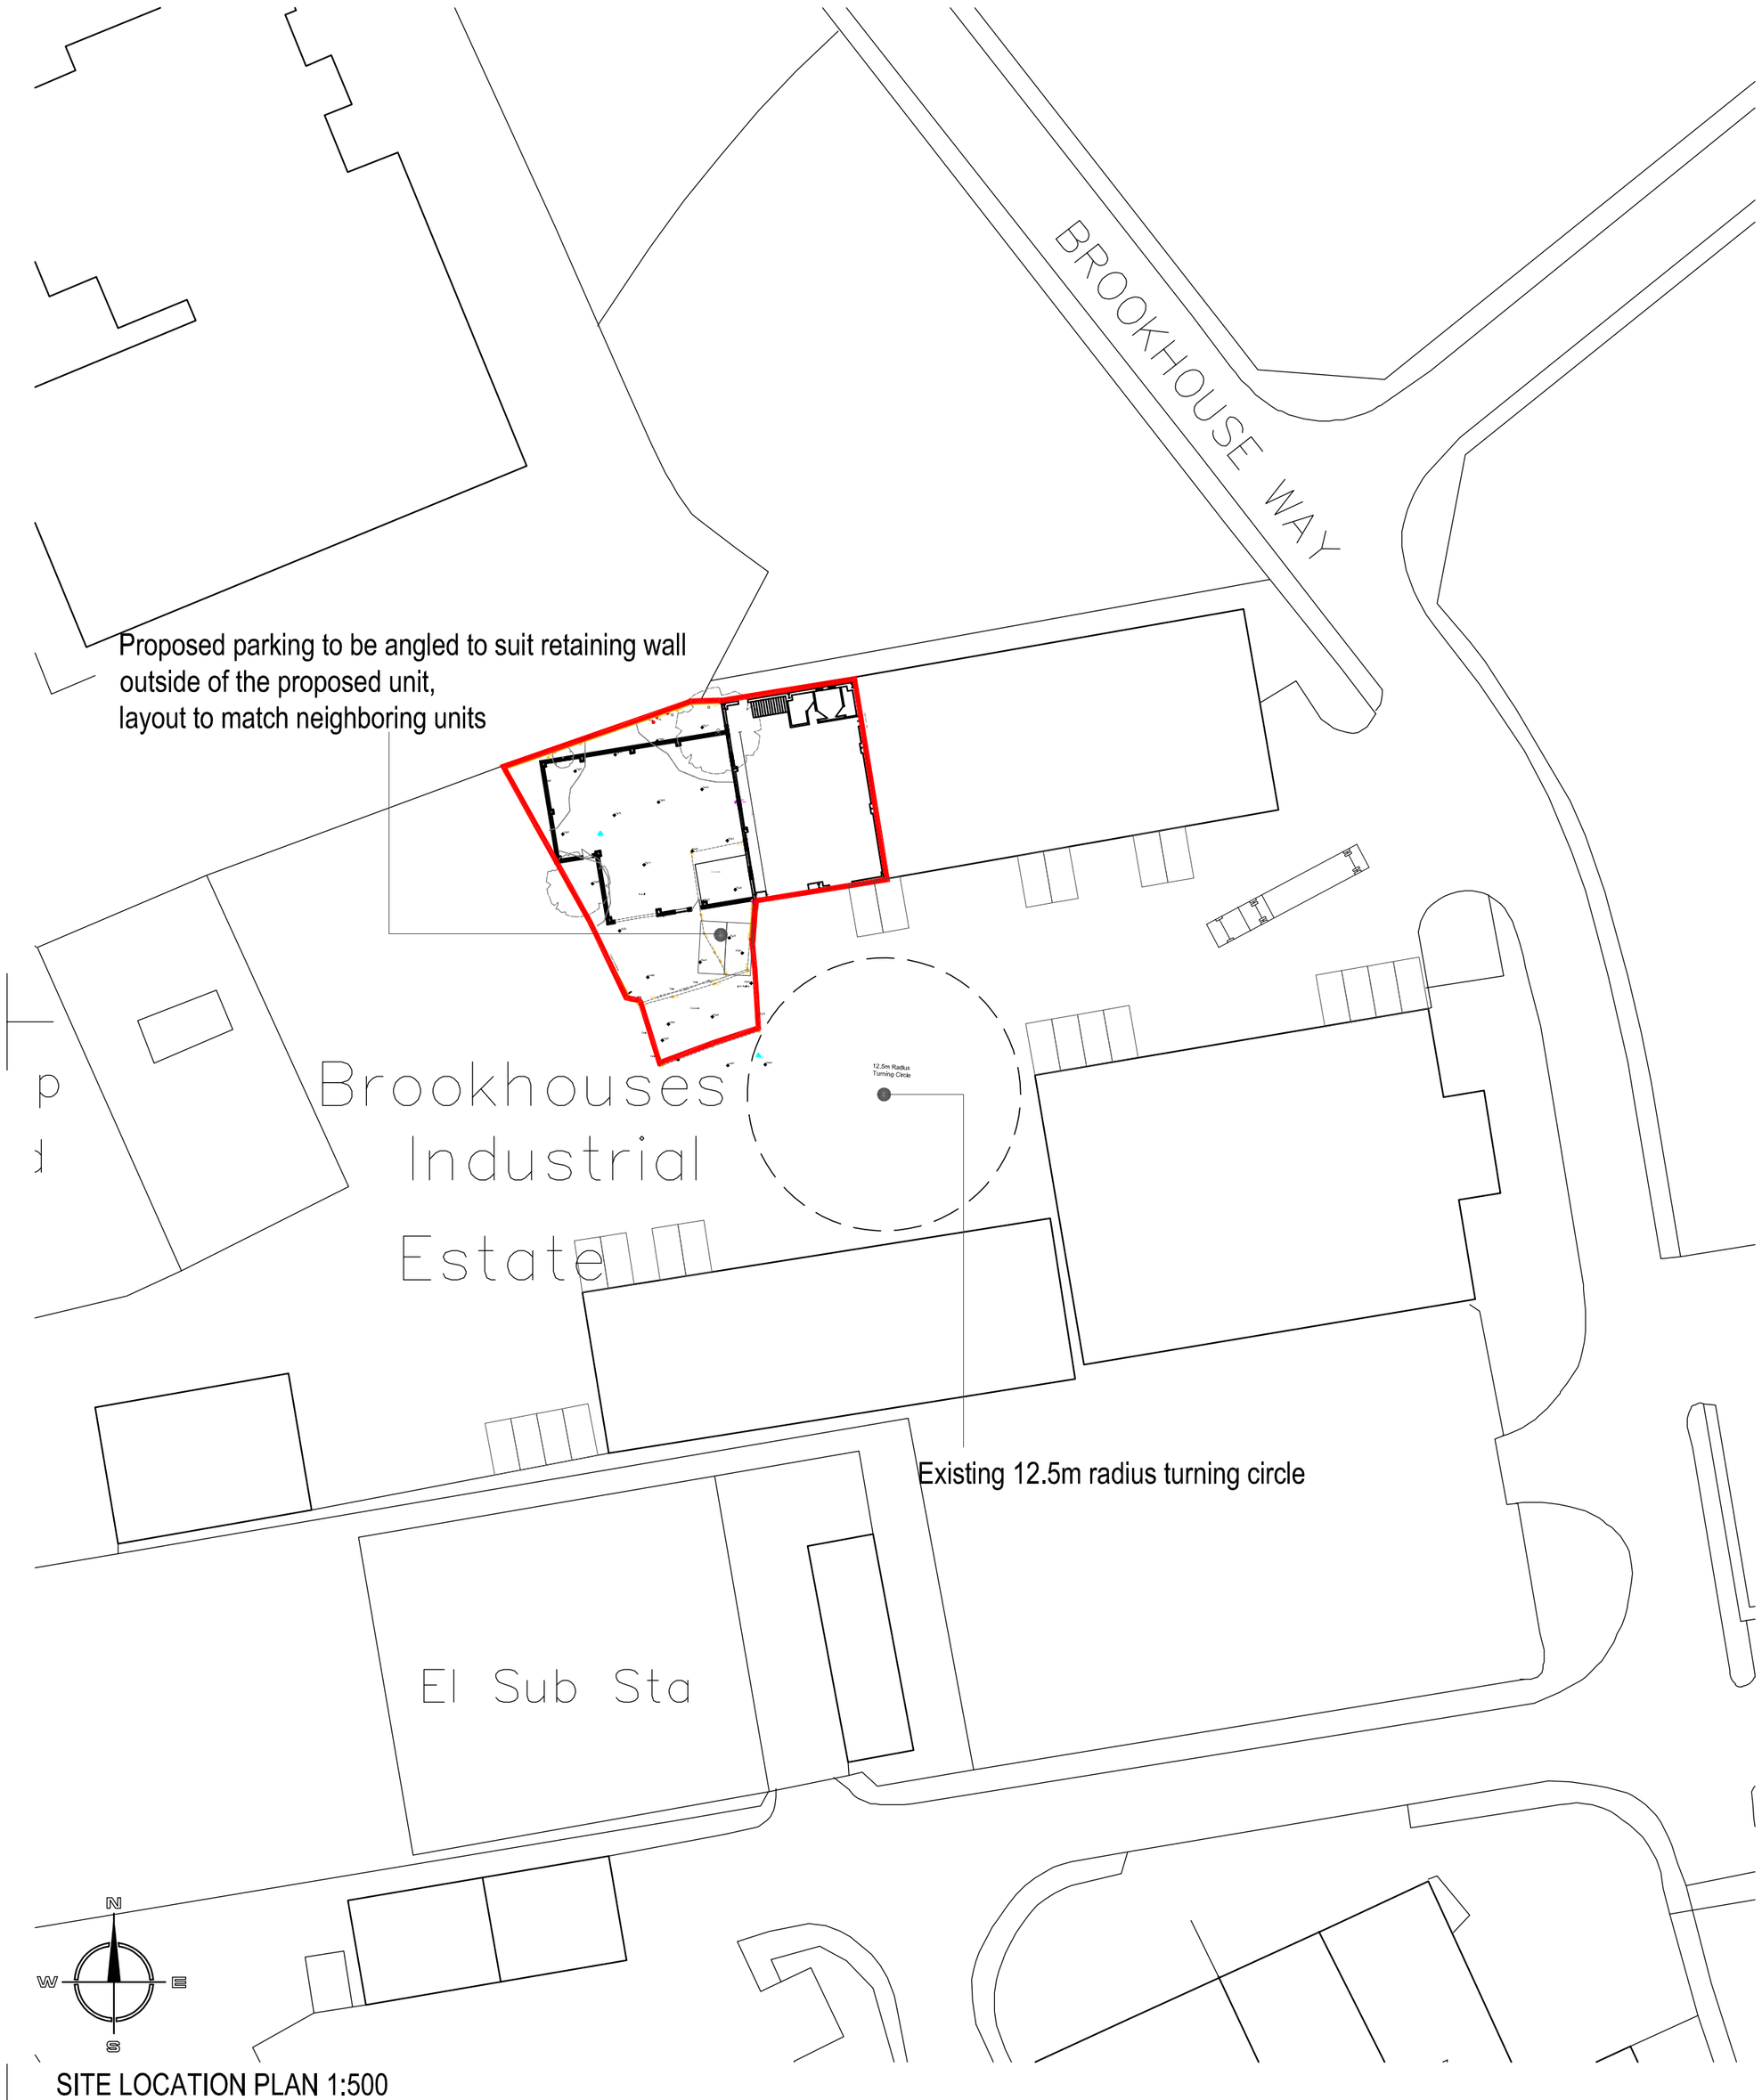

SITE LOCATION PLAN 1:500



PICTURE OF EXISTING PARKING BY EACH UNIT



PICTURE OF EXISTING PARKING BETWEEN UNIT D + C

Hewitt&Carr Architects
A: DaisyBank House | 17-19 Leek Road | Cheadle | ST10 1JE
T: 01538 756888
E: enquiries@hcarchitects.co.uk
W: www.hcarchitects.co.uk

Client
ACB Phoenix

Project
Extension to Industrial Unit

PLANNING

Title
Parking and Turning Area

Status
PLANNING

Date OCT 2019 Drawn

Scale @A2 AS NOTED Checked

Project No 00738 Drawing No. AL(0)03 Rev

File Ref: H:\