


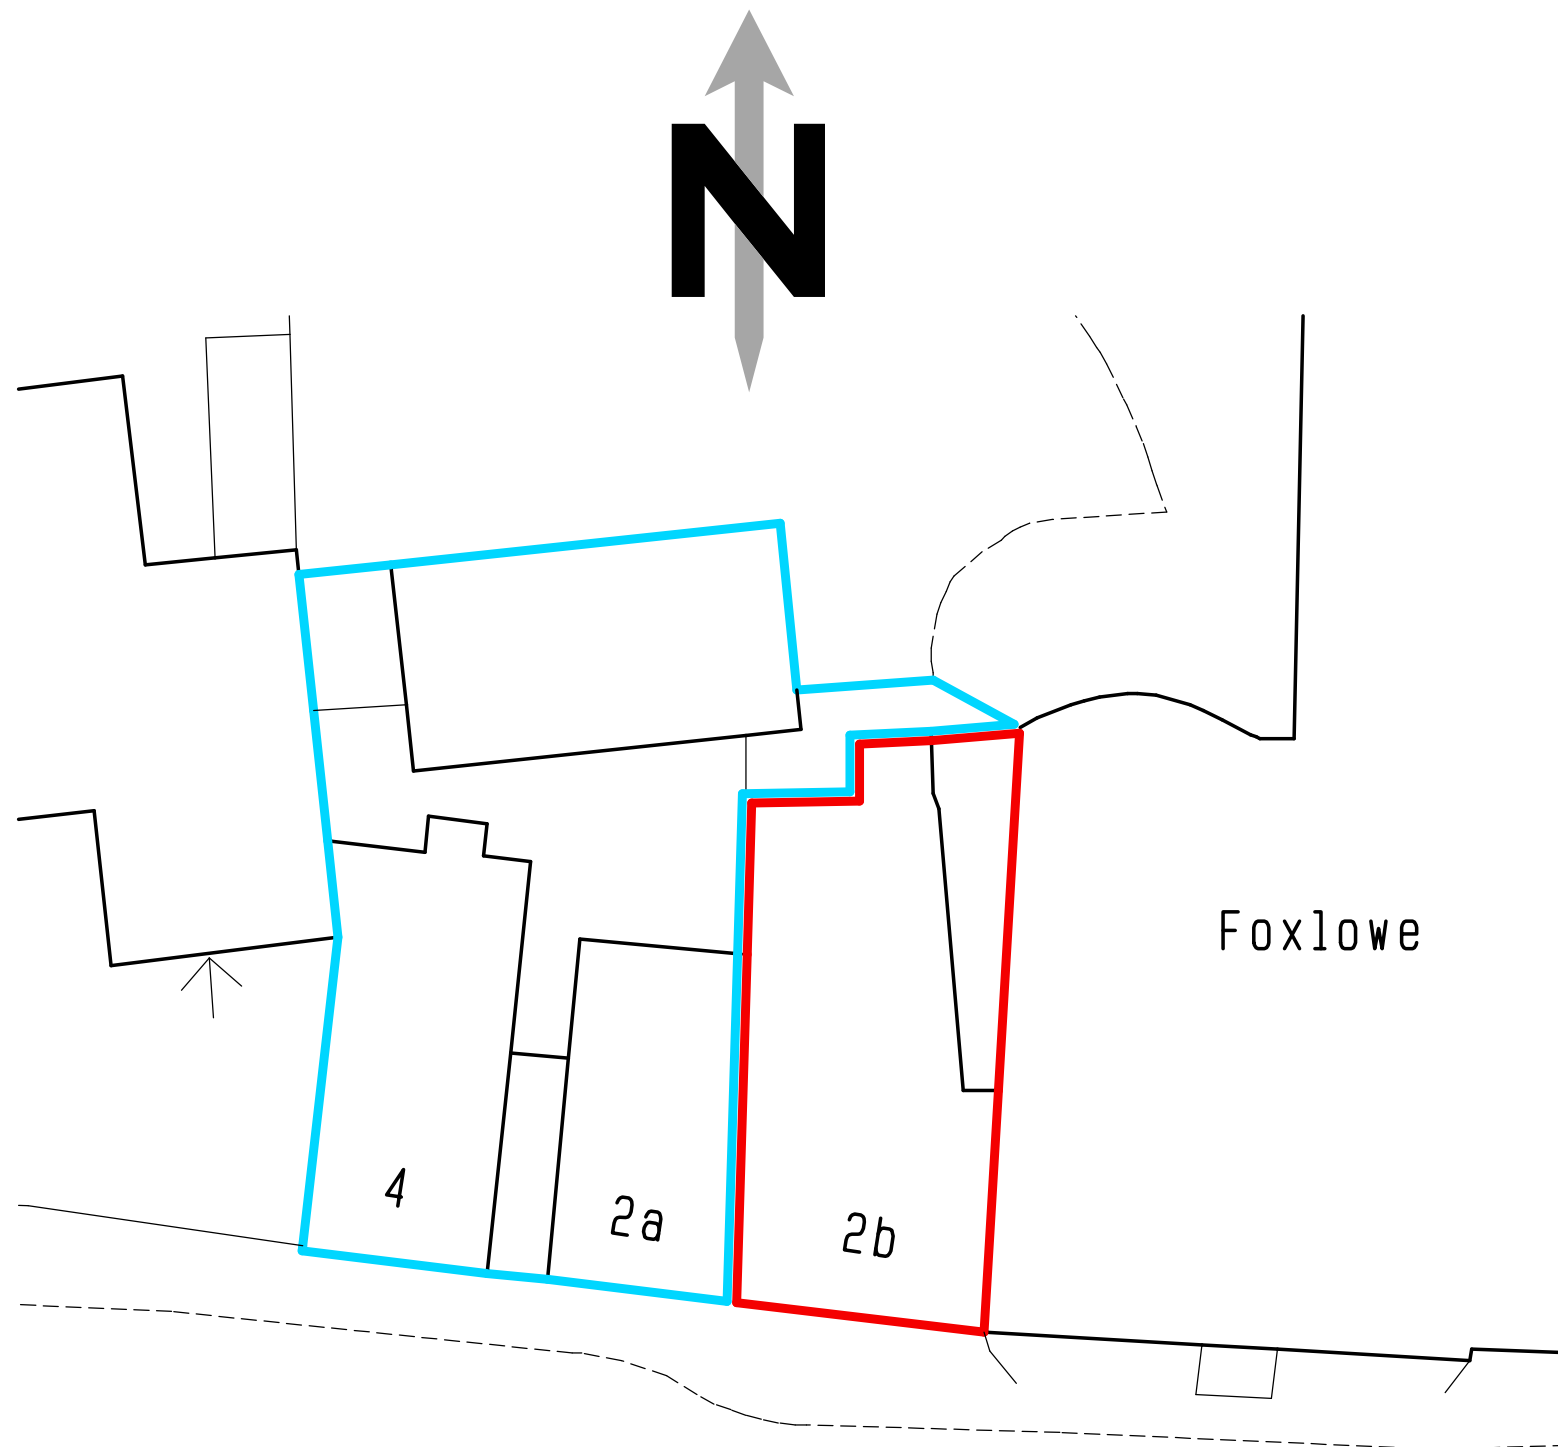


B L O C K P L A N 1 : 2 0 0

Ordnance Survey (c) Crown Copyright 2017. All rights reserved. Licence number 100022432

0 1 2 3 4 5 10 metres

Scale Bar 1:200 on A3 Sheet

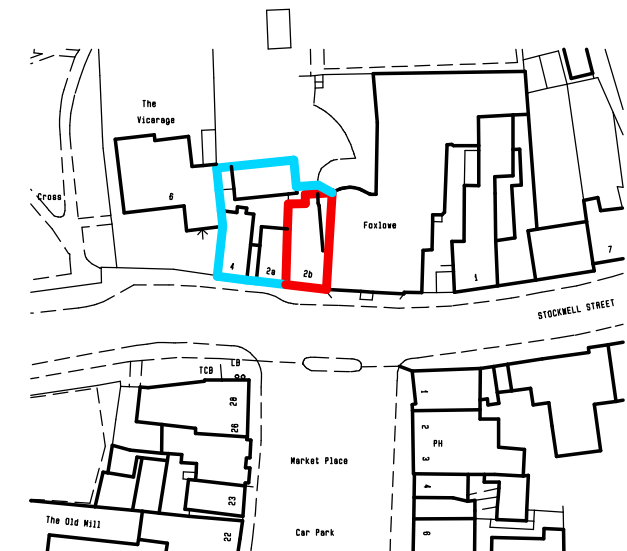

L O C A T I O N P L A N
1 : 1 2 5 0

0 10 20 30 40 50metres

Scale Bar 1:1250 on A3 Sheet



RICS

The mark of
property professionalism worldwide

□ □ **RLM ASSOCIATES** □ □

JOB PARKER HOUSE, CHURCH STREET, LEEK.		
CLIENT Mr. R. WARRILOW.		
DRAWING BLOCK AND LOCATION PLANS.		
DATE September 2018.	SCALE 1:200, 1:1250.	
DRWG No. RLM845/3.	REVISION	