

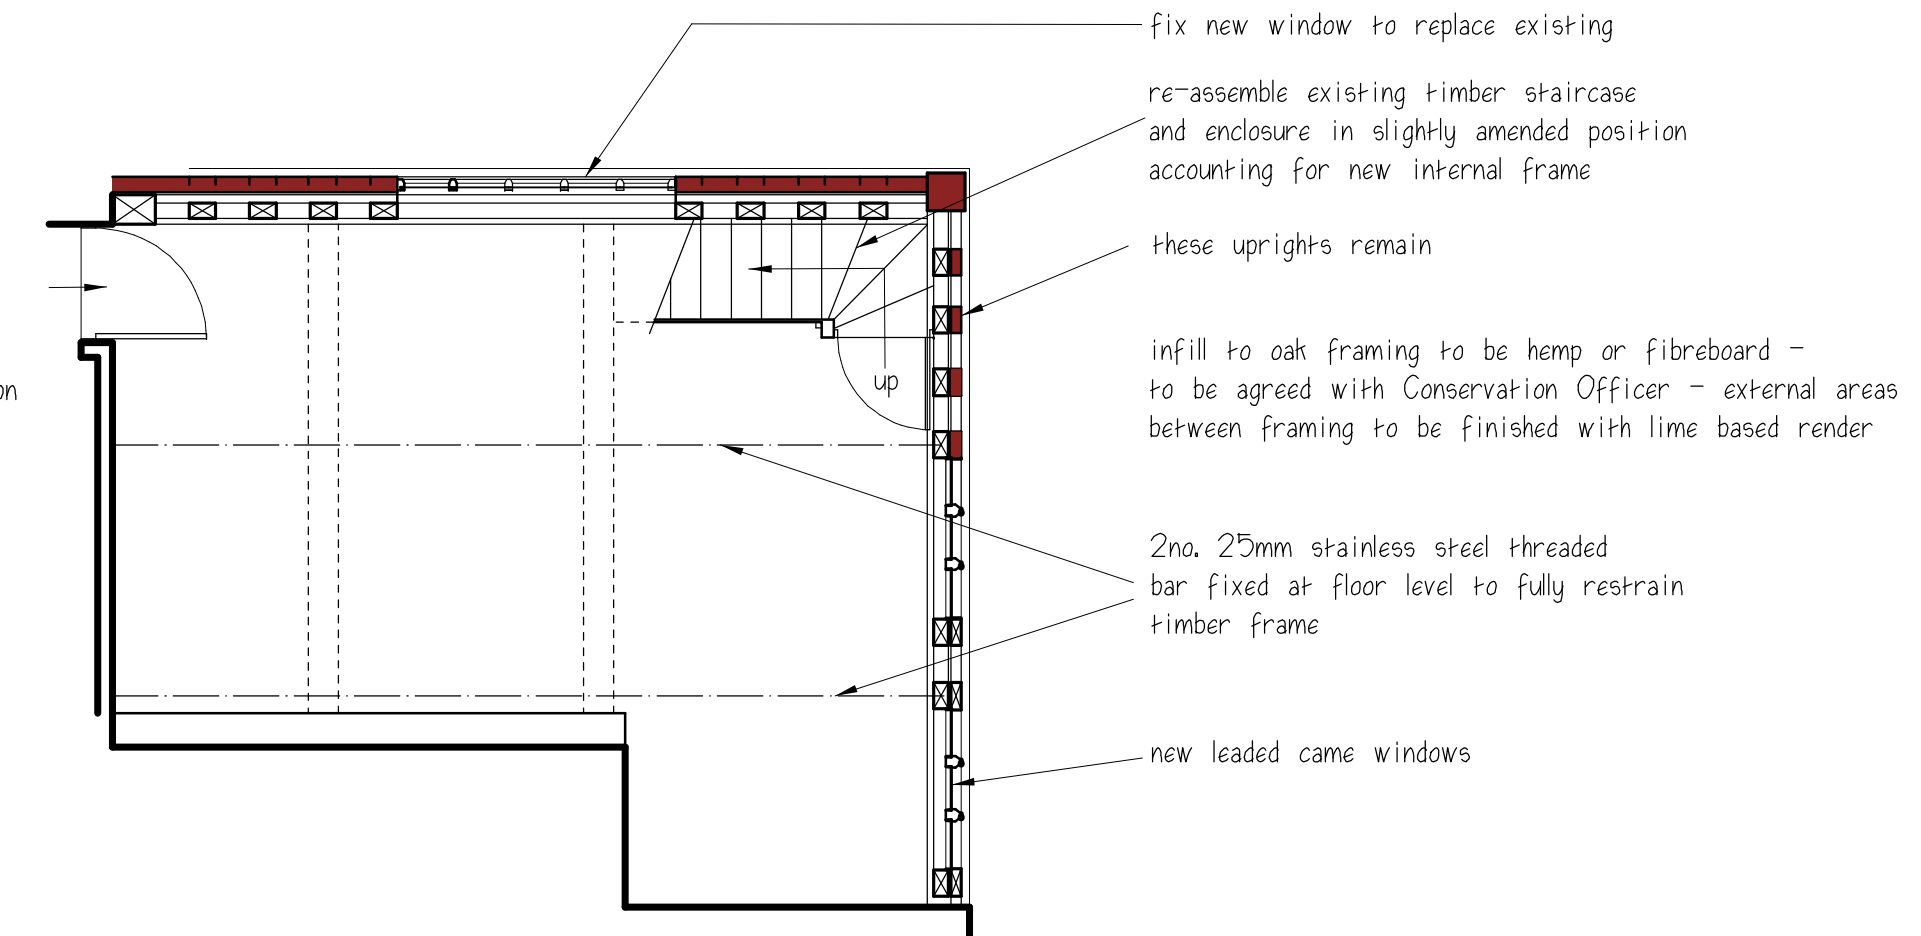
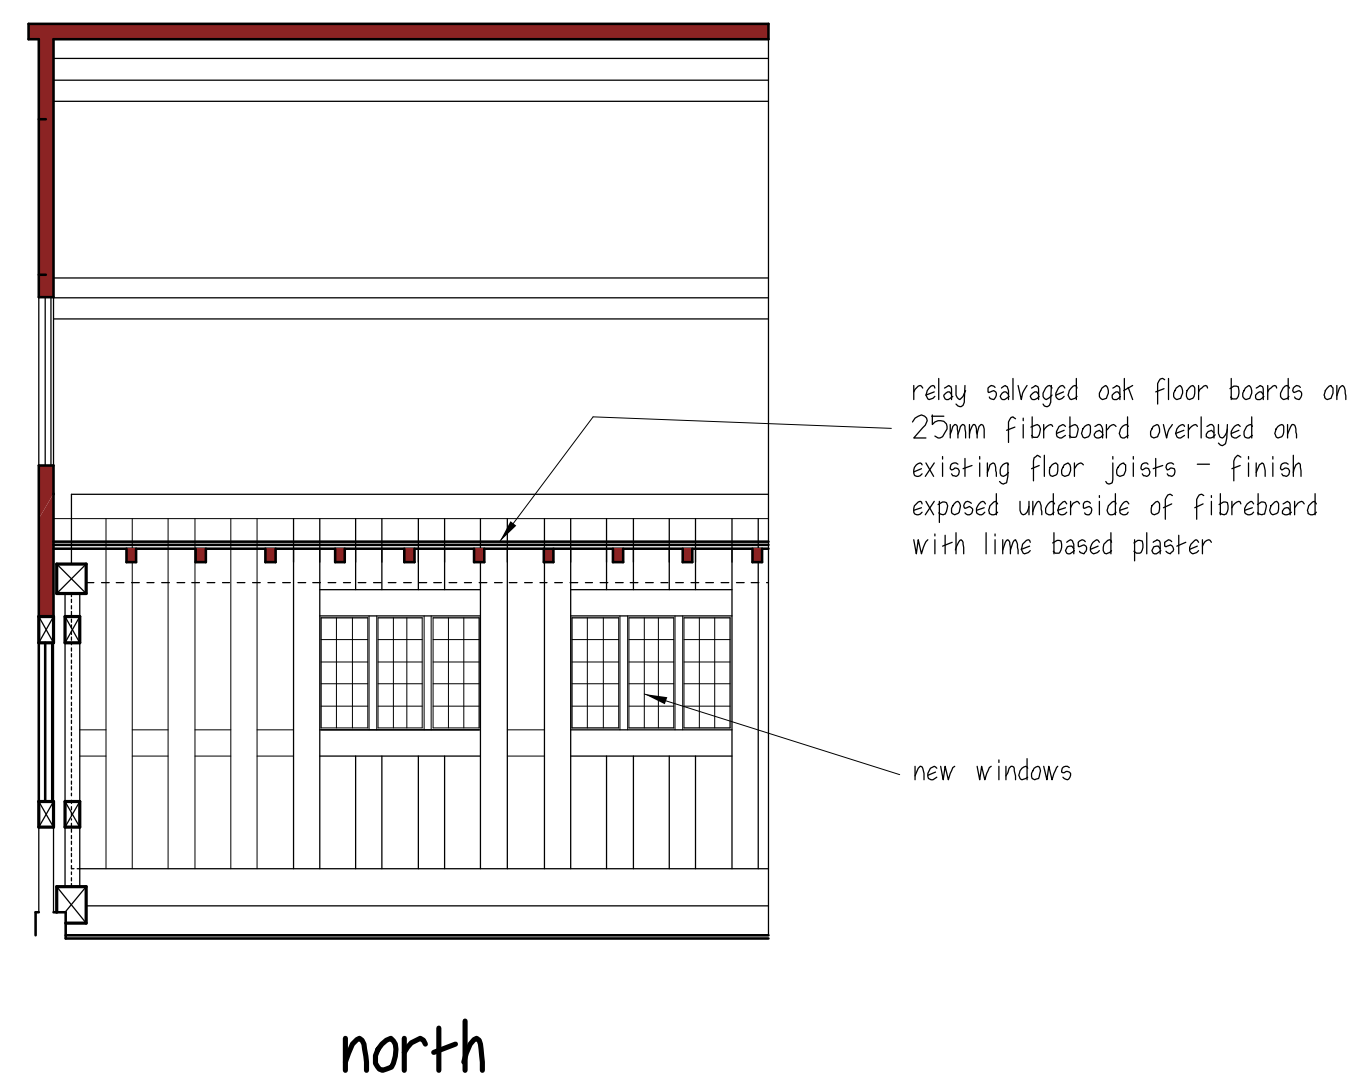
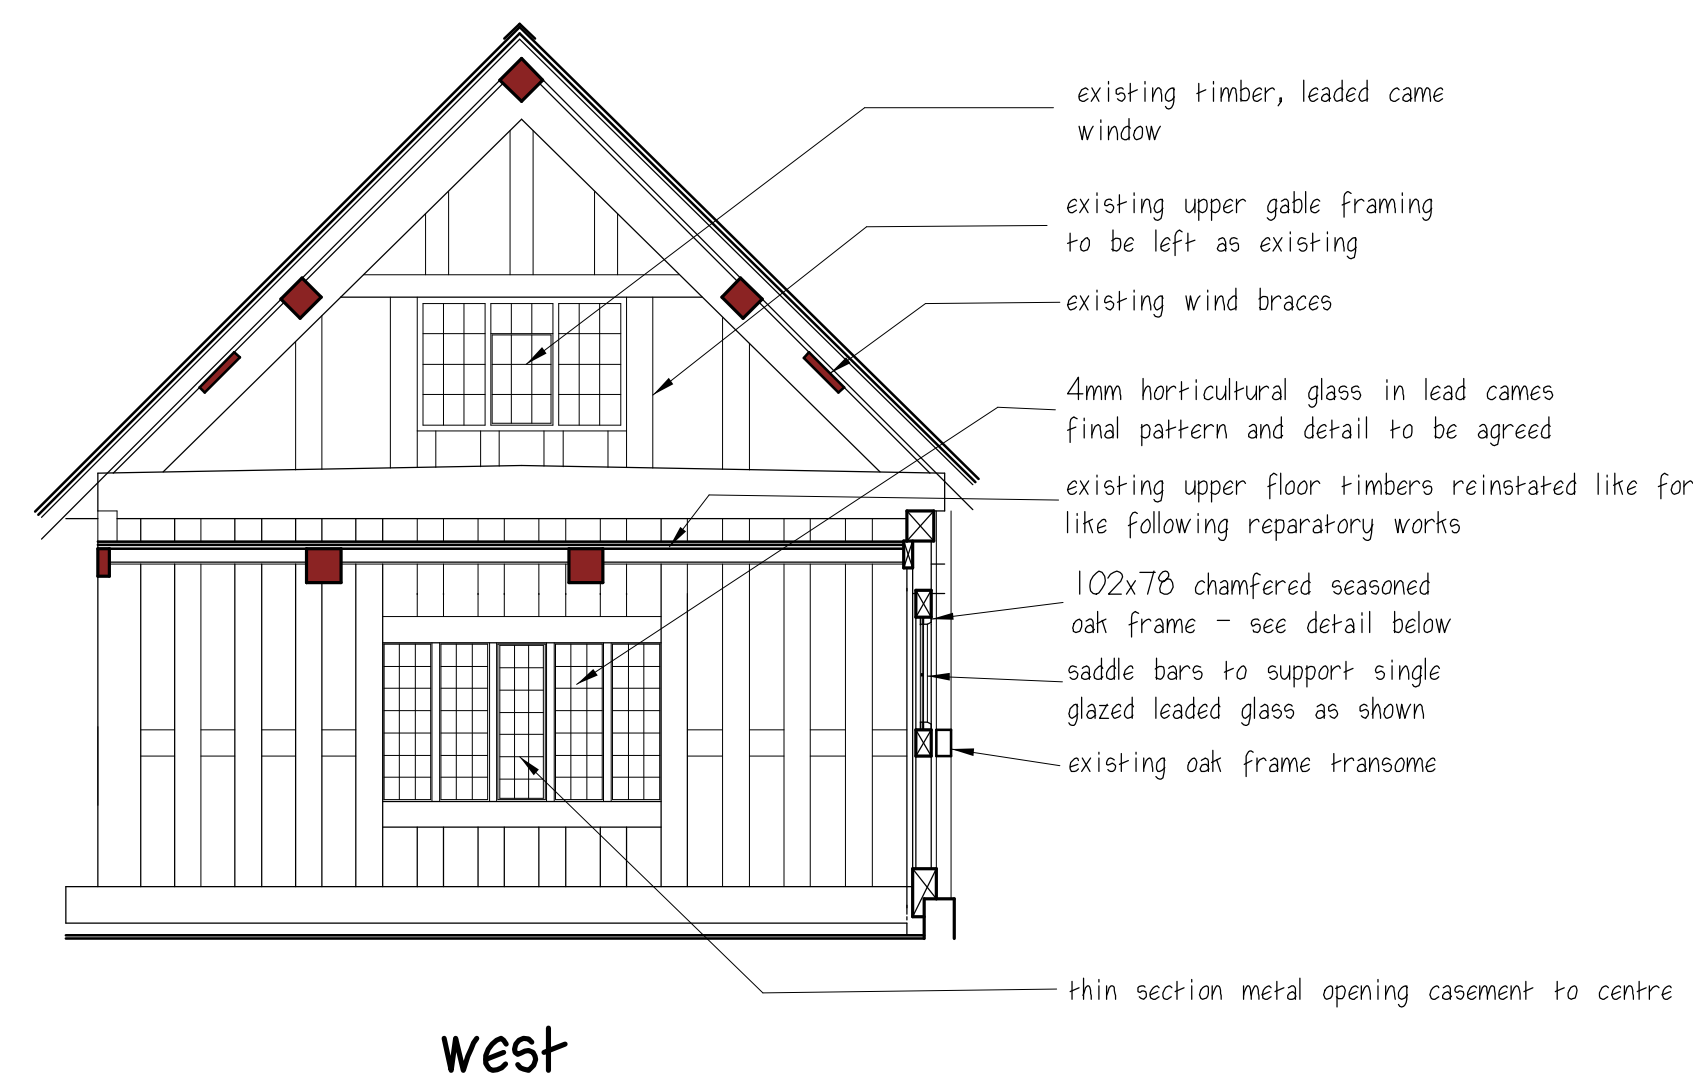
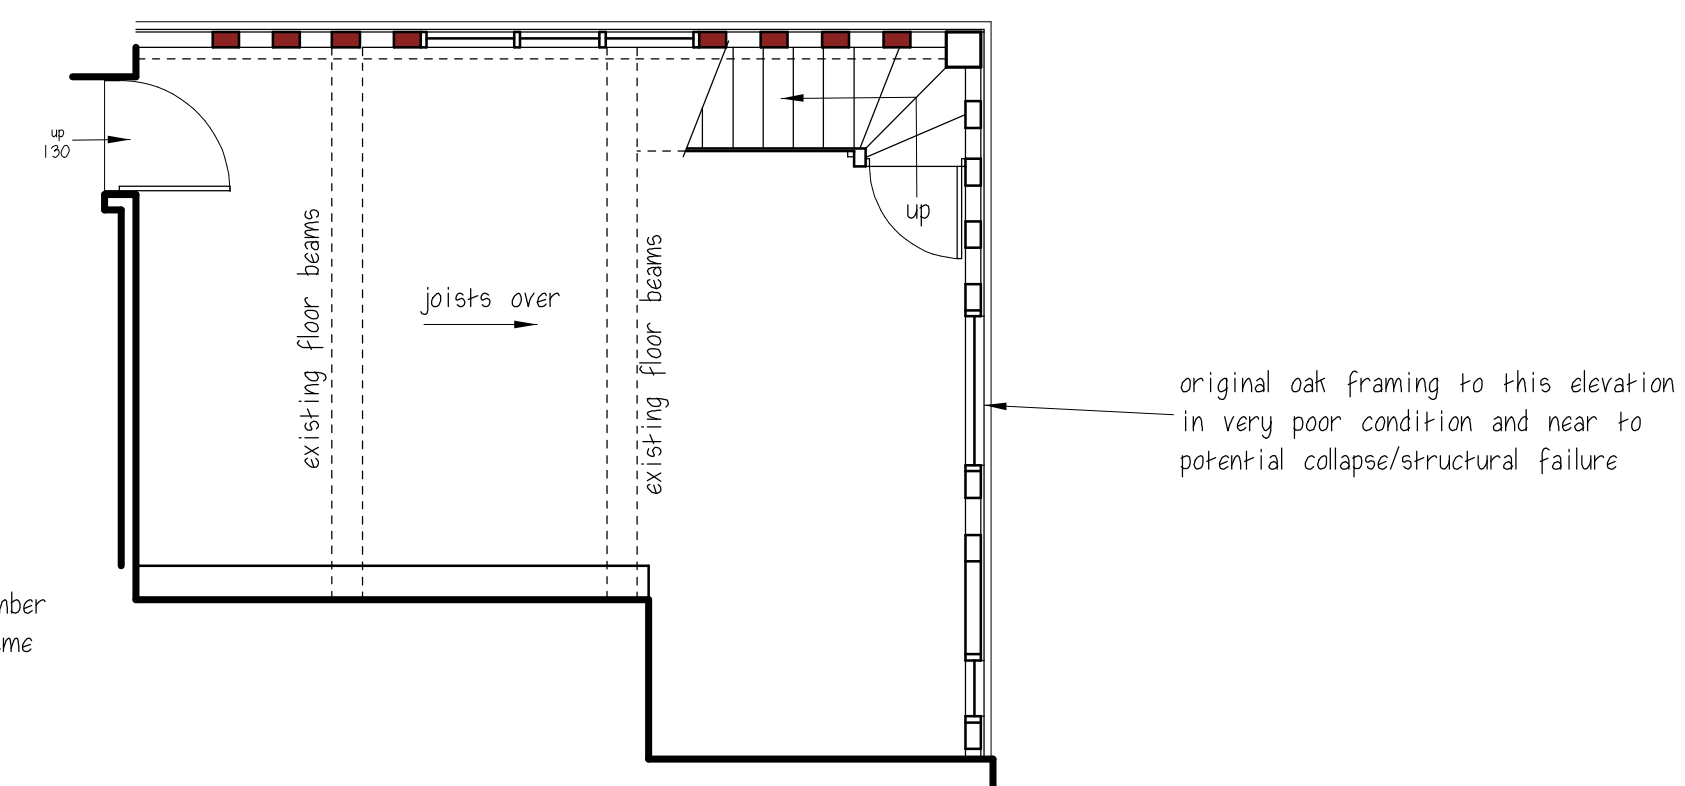


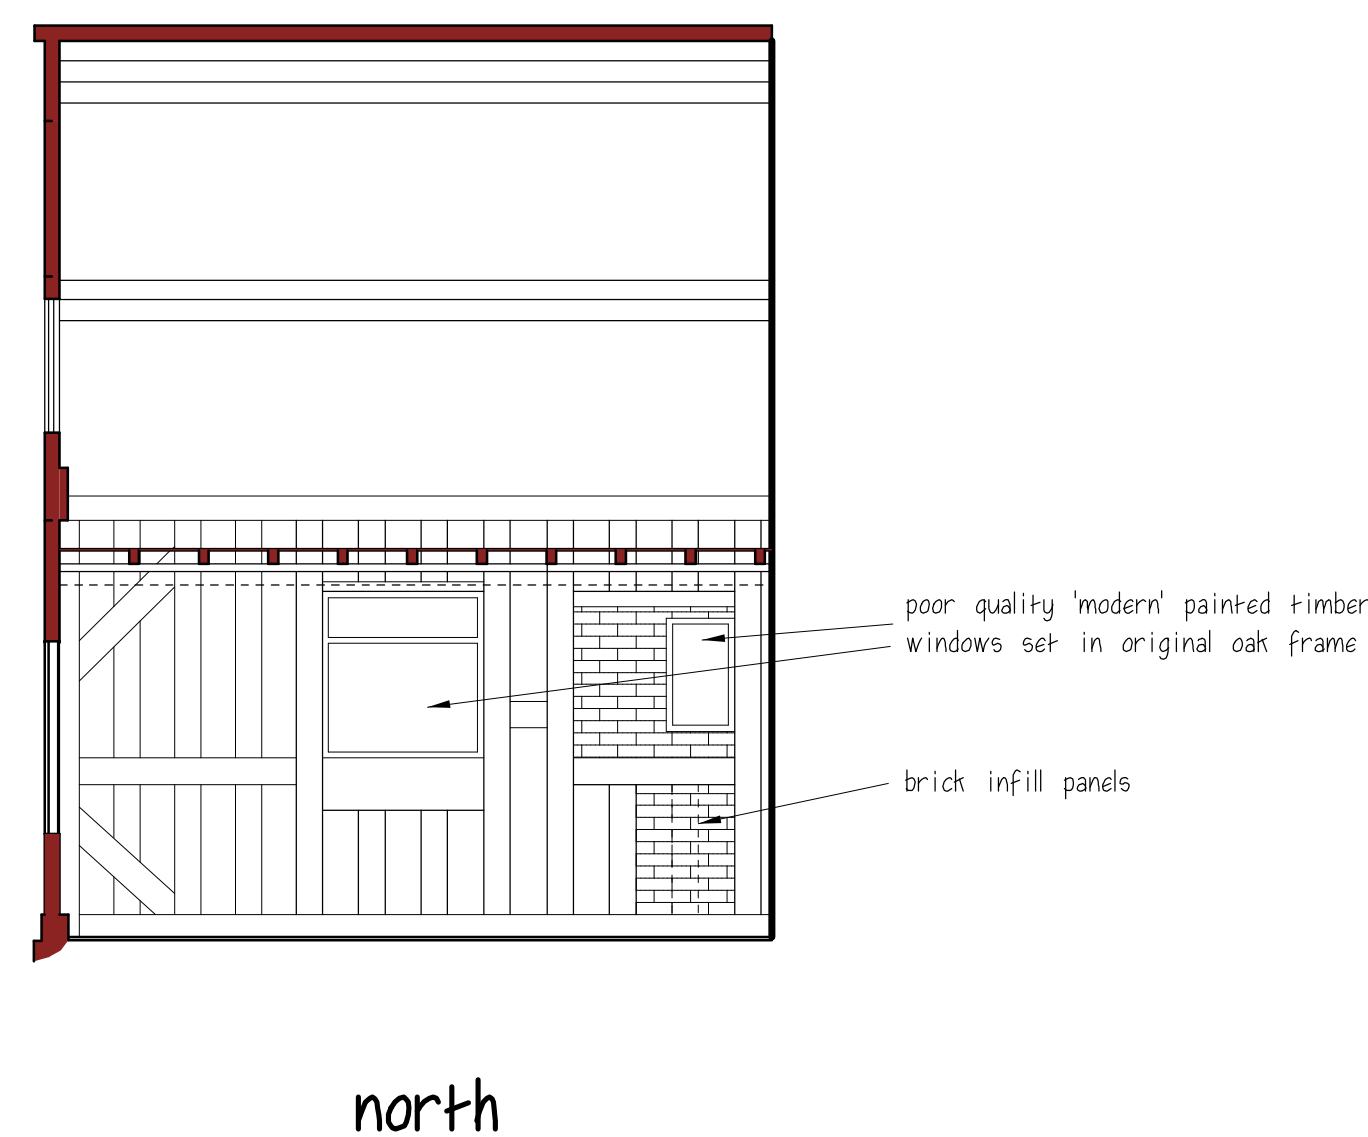


Elevations Of Proposed Framing

Proposed Part Floor Plan

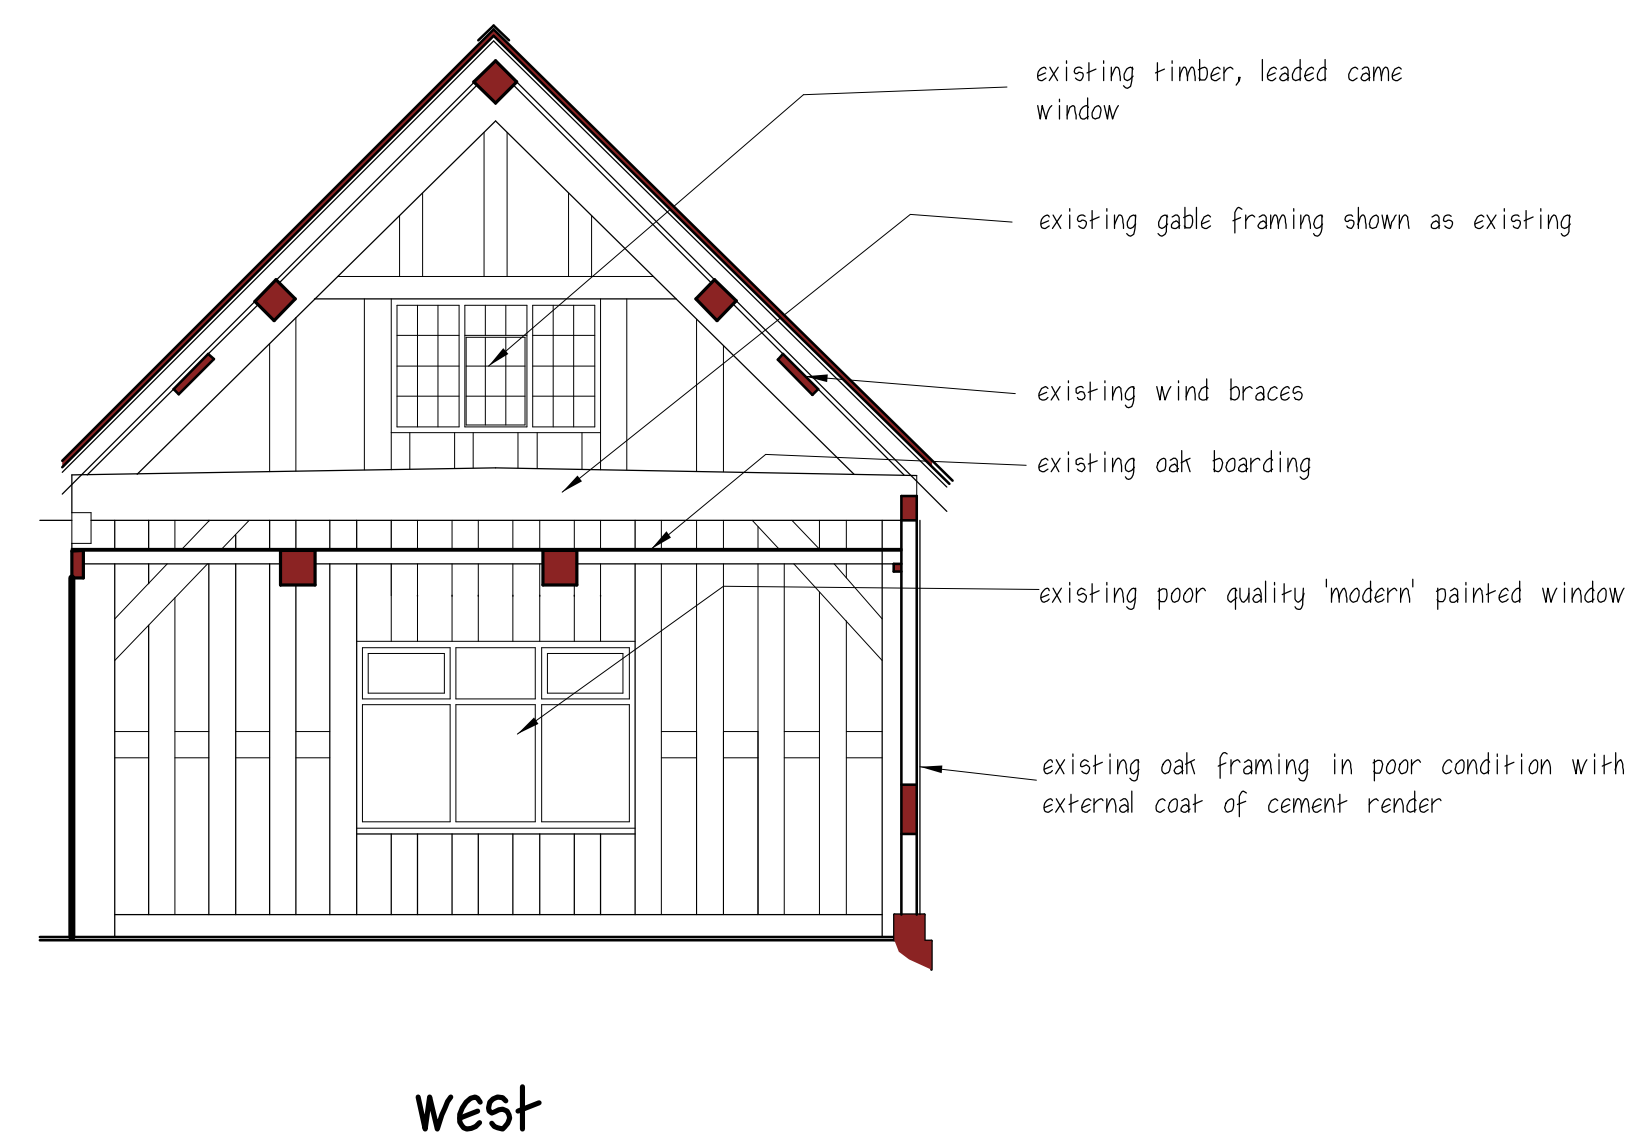

Part Existing Floor Plan

Elevations Of Existing Framing

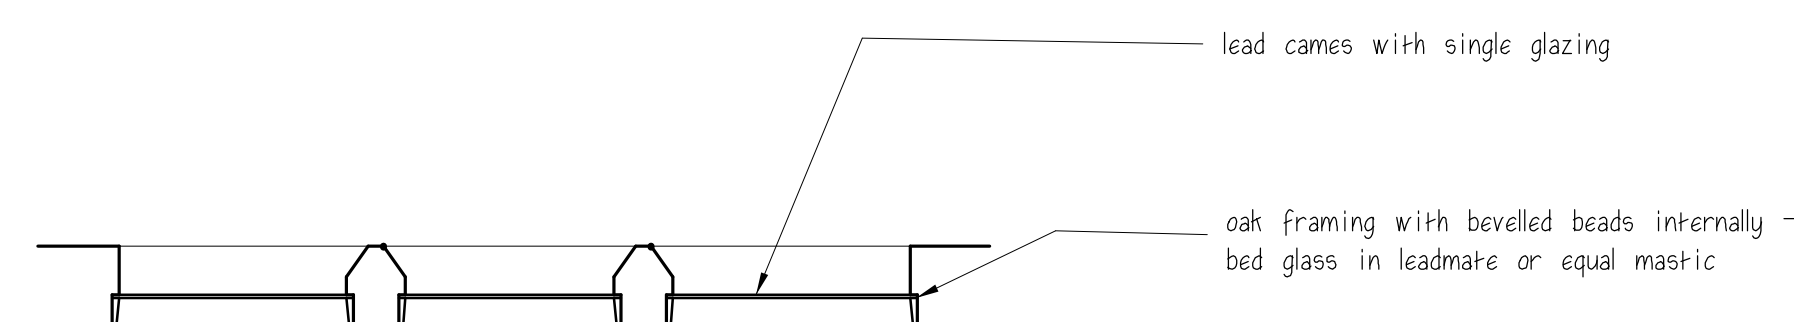

Proposed Replacement Window Plan 1:10

3 pane to north elevation and 5 pane to west



Clients are advised to clarify dimensions with the author prior to setting out and not to scale from the drawing. This drawing is copyright and should not be reproduced without the written consent of RLM ASSOCIATES.

RLM ASSOCIATES

JOB	PARKER HOUSE, CHURCH STREET, LEEK.
CLIENT	Mr. R. WARRILOW.
DRAWING	DETAILS OF SECONDARY OAK 'SCAFFOLD' FRAME.
DATE	September 2019.
DRWG No.	RLM845/4.
SCALE	1:20.
REVISION	E.

