Ashbourne Road, Cheadle

Tree Pit Details

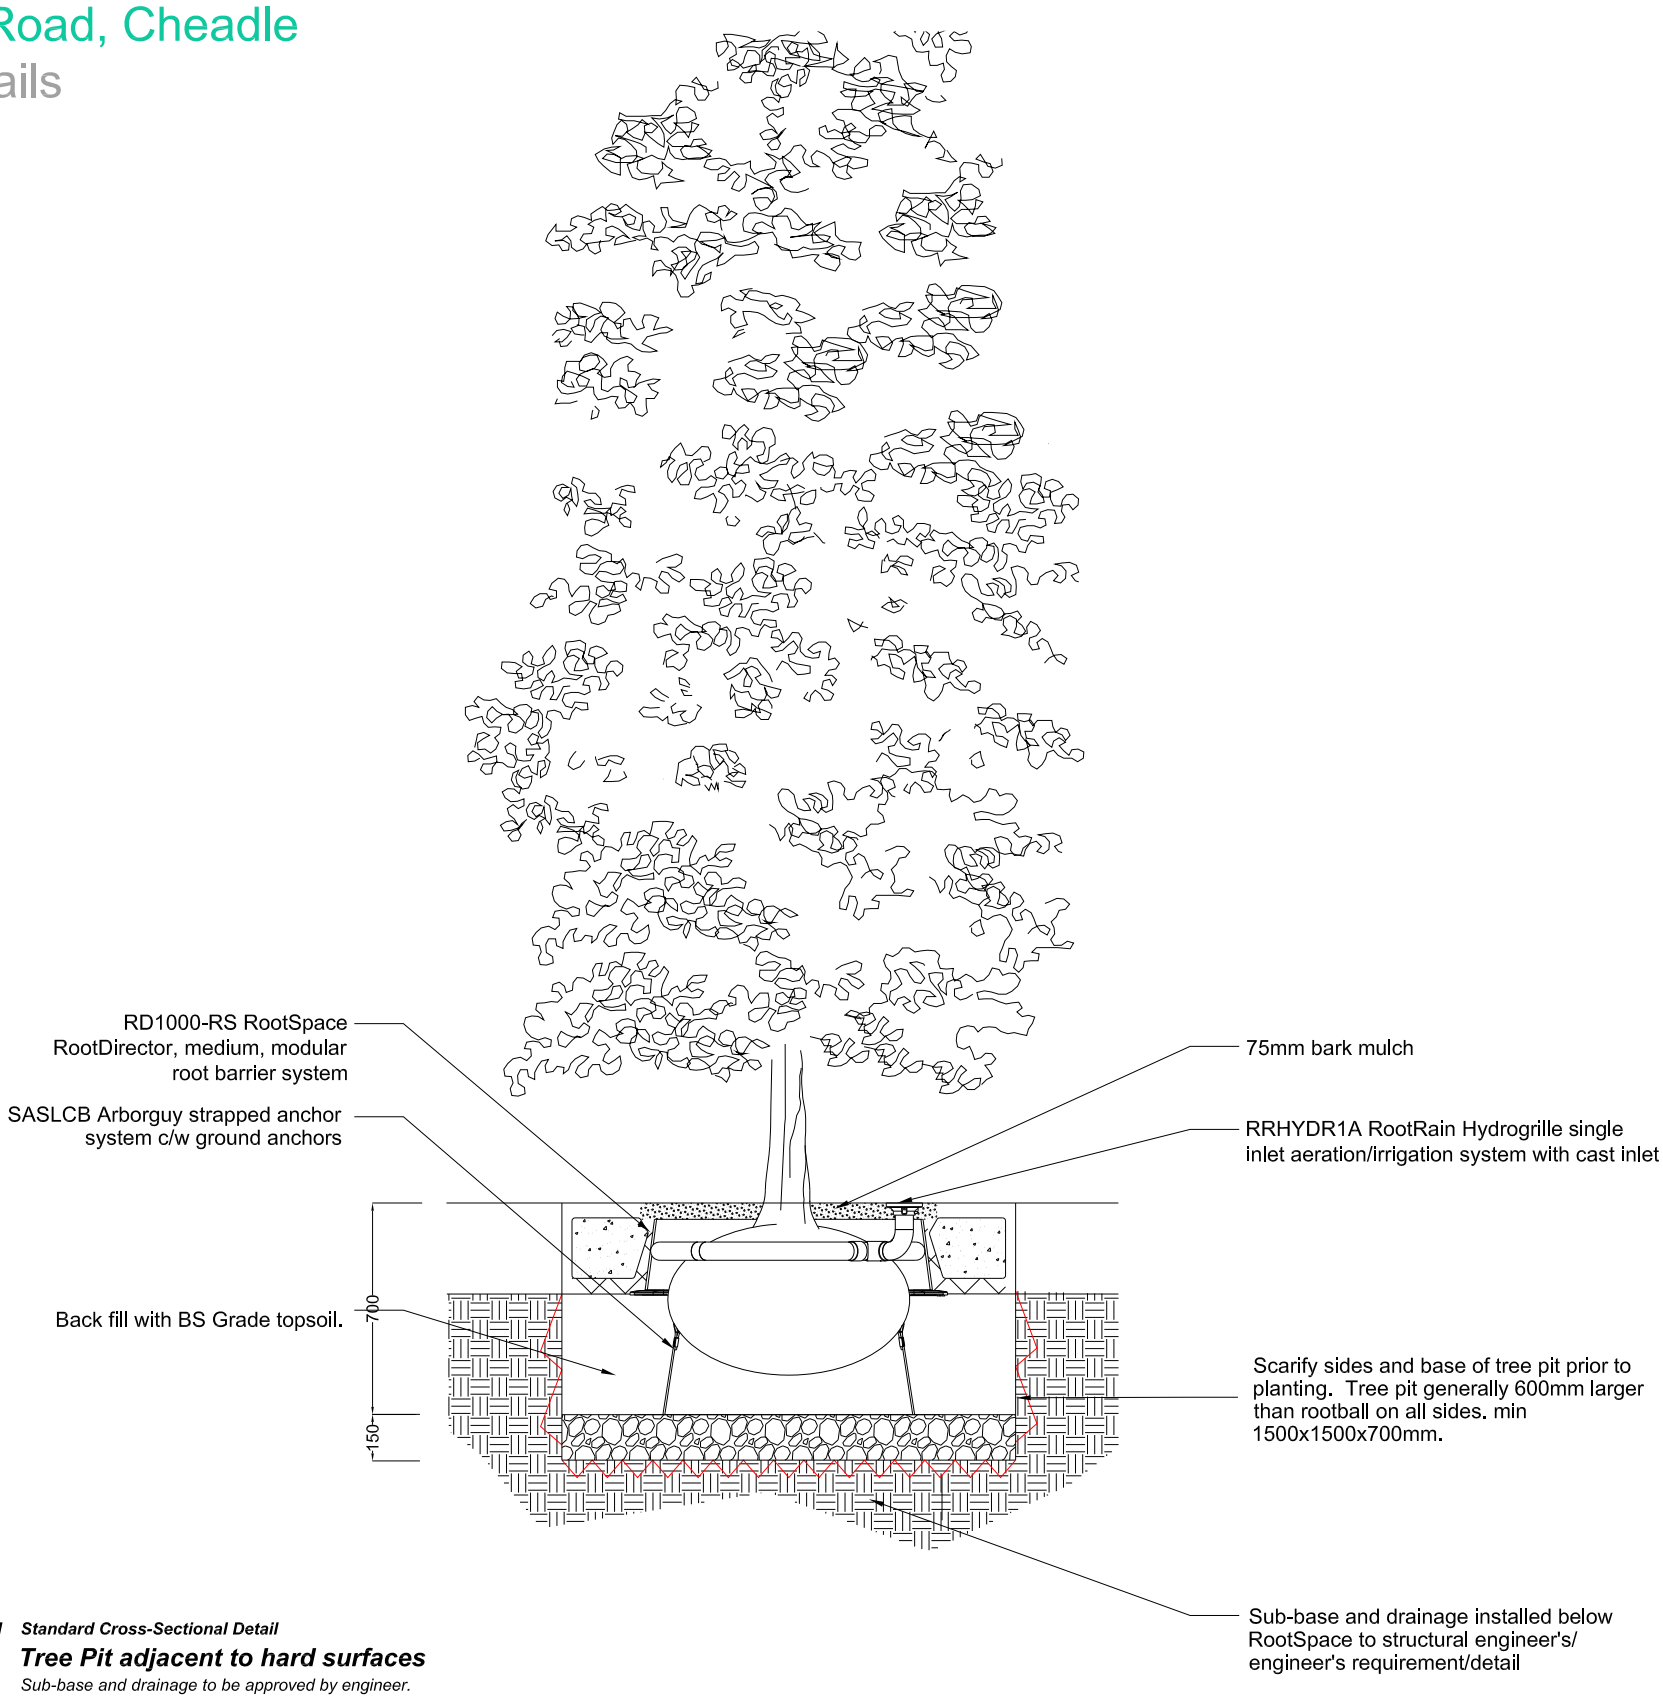

01 ***Standard Cross-Sectional Detail***

Tree Pit adjacent to hard surfaces

Sub-base and drainage to be approved by engineer.
1:25

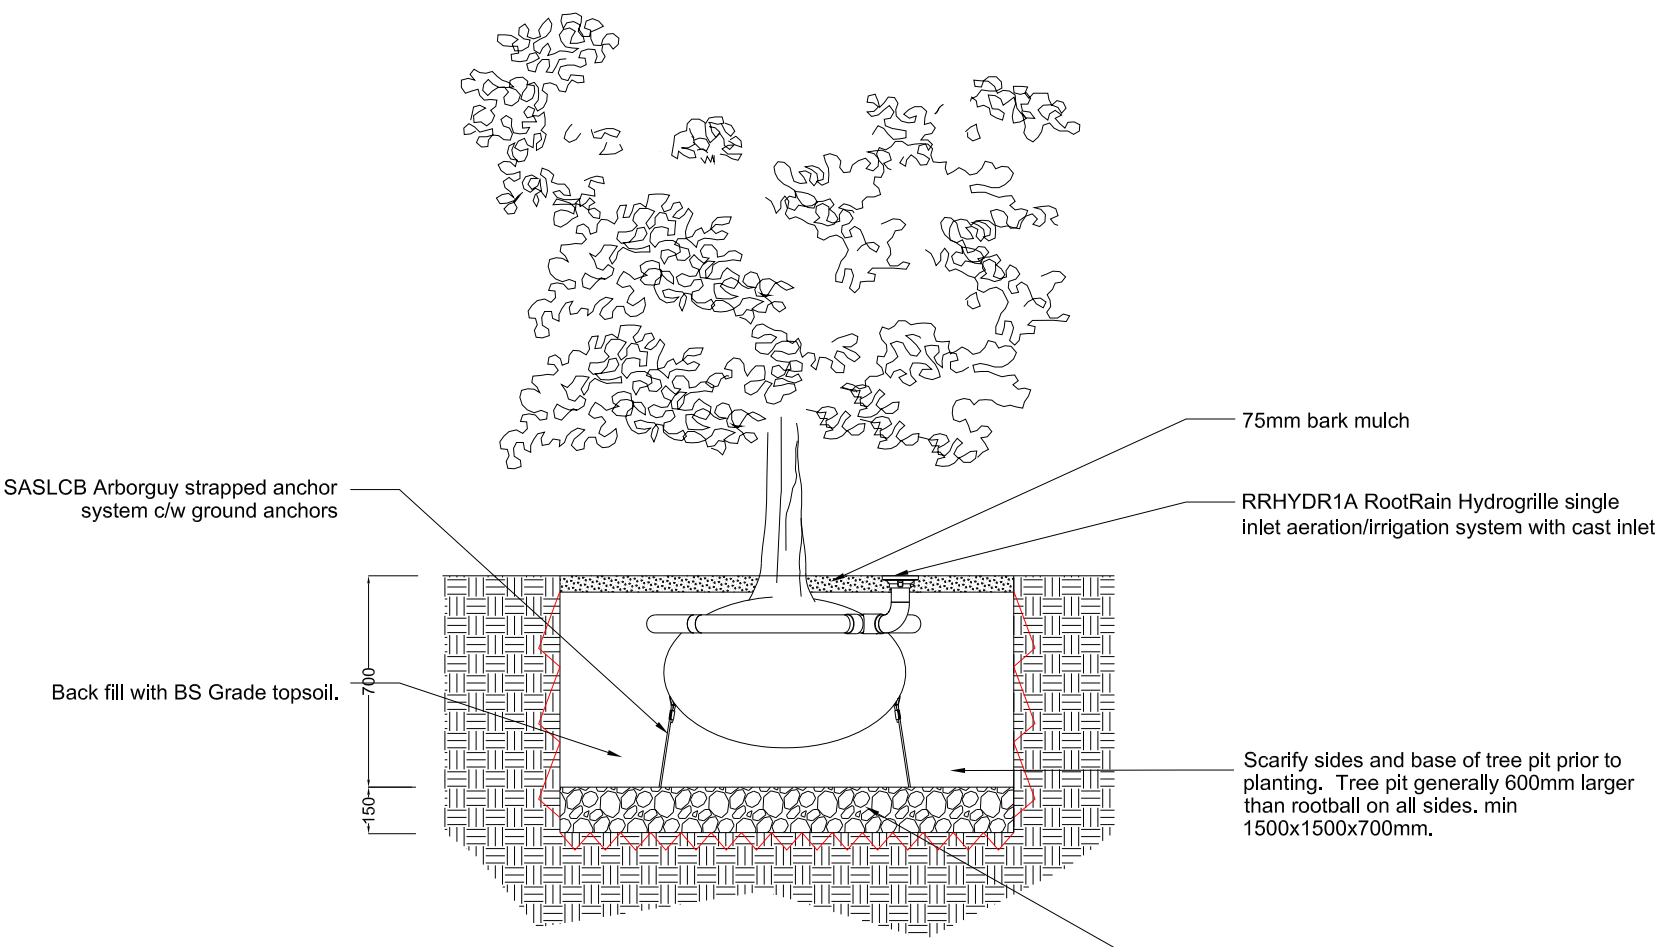

02 ***Standard Cross-Sectional Detail***

Tree Pit in soft margin

Sub-base and drainage to be approved by engineer.
1:25

Notes	Revision	Date	By	Chkd	CDM Notes	Project	Drawing	Client
– Copyright in this drawing remains the property of BM3 Architecture Limited. – Do not scale this drawing. Work to figured dimensions only. – Contractors and consultants are to advise BM3 Architecture Limited of any discrepancies.						ASHBOURNE ROAD CHEADLE STOKE-ON-TRENT	TREE PIT DETAILS	

Scale	Dated	Job No.	Drawing No.	Drawn by	Checked	CISfb Element	Revision
1:25 @A3	MAR '18	70160	L (90)901	RJP	-	WORKING DRAWING	

Birmingham Office 28 Pickford Street, Digbeth, Birmingham, B5 5QH T. 0121 633 0000 F. 0121 633 0300 E. design@bm3.co.uk