

END VIEW

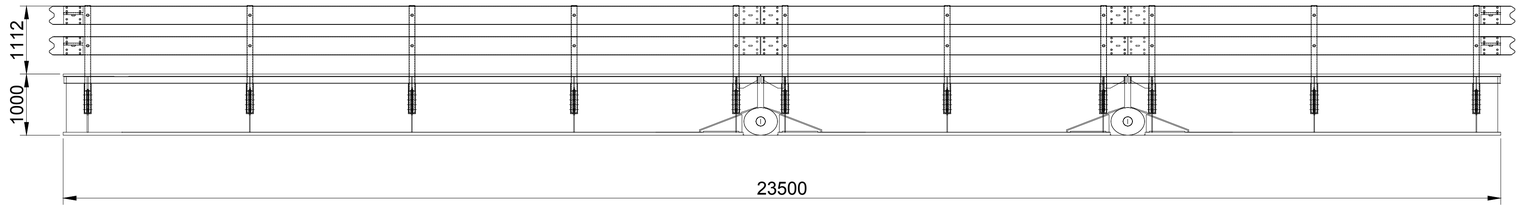

ELEVATION VIEW

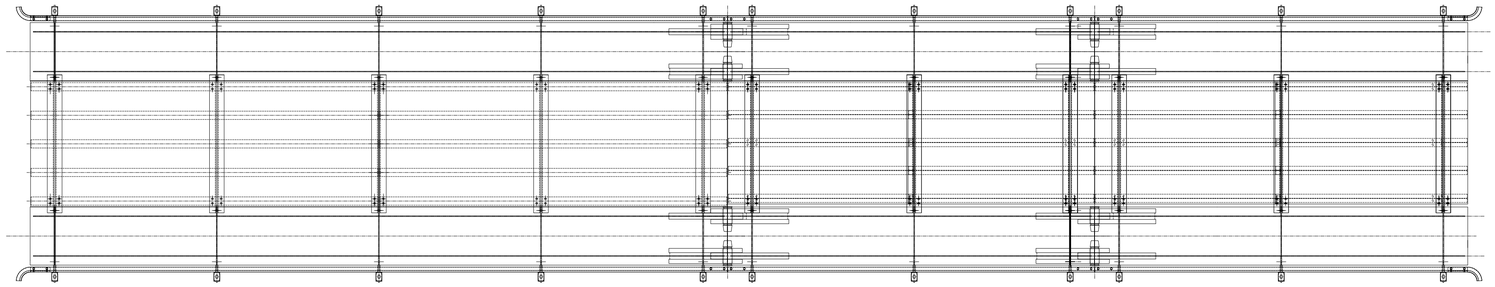

PLAN VIEW

GENERAL NOTES:

ALL DIMENSIONS IN MILLIMETRES. ALL LEVELS IN METRES.

THIS DRAWING TO BE READ IN CONJUNCTION WITH OTHER SCHEME DRAWINGS IF APPLICABLE.

THIS IS A CAD PRODUCED DRAWING AND SHOULD NOT BE AMENDED BY HAND.

IF IN DOUBT ASK.

DESIGN:

GEOMETRY:

BRIDGE LENGTH = 23.5m

CLEAR WIDTH = 4.0m (BETWEEN PARAPETS)

HANDRAIL HEIGHT = 1.1m

Rev	Description	Chkd	By	Date
A	Notes change		KW	5/11/2019

Beaver Bridges Ltd
5 Knights Court,
Archers Way,
Battlefield Enterprise Park,
Shrewsbury SY1 3GA
Tel: 01743 811 811

Client: SEVERN TRENT WATER

Project Name: Tittesworth WTW

Drawing Title: General Arrangement

Start Date	Drawn	Designed	Checked	Scale
31/10/2019	KW	**	HJB	1:50

Drawing Status: APPROVAL

Page Size: A1 L

Drawing No: BB1354-GA-001

Rev: A