NOTE:
CBR values for this site to be confirmed by specialist prior to road been constructed.
Sub base to be laid in layers not exceeding 125mm each and well compacted.

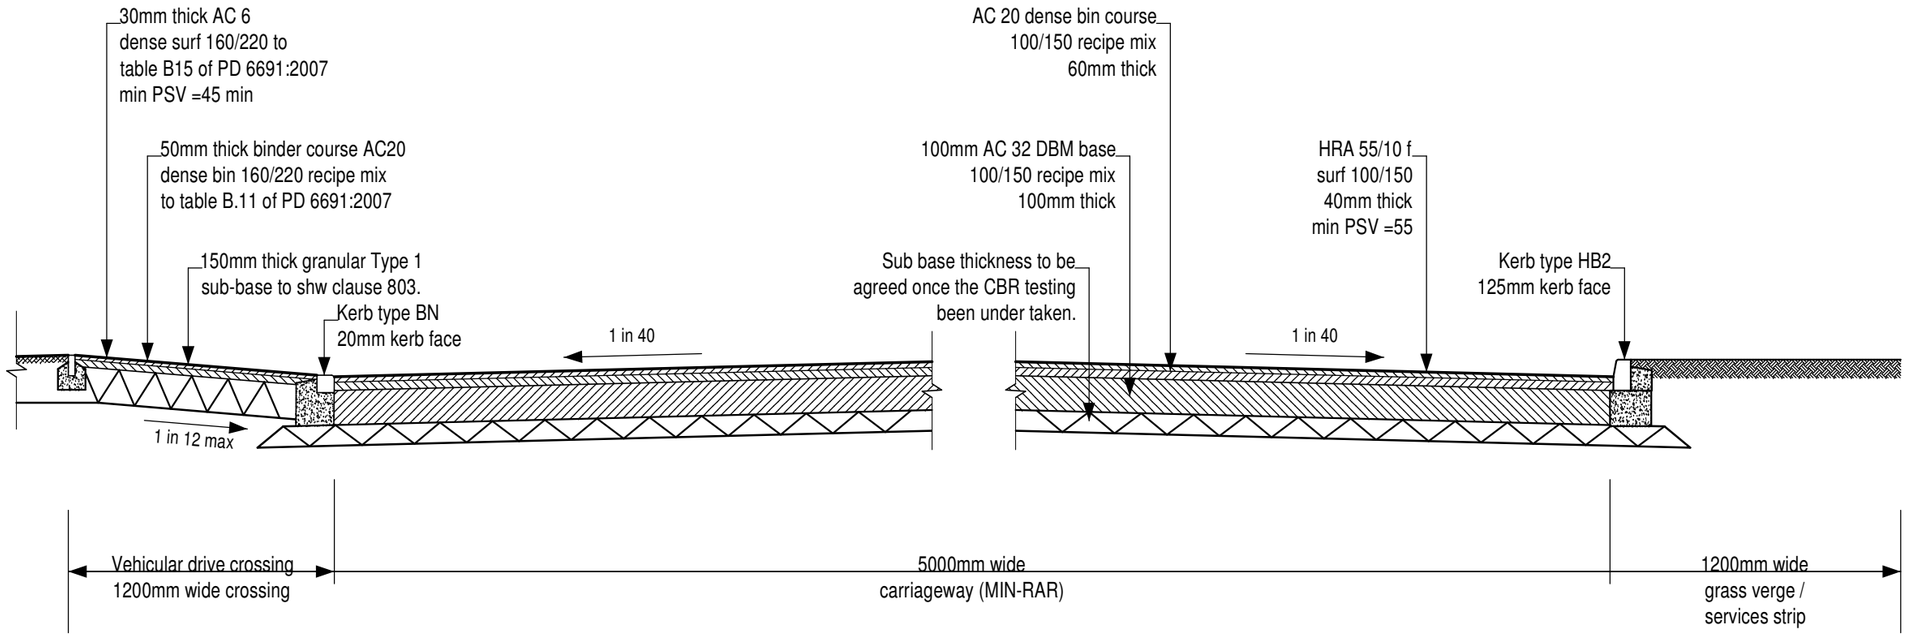

TYPICAL SECTION

CBR Value	Sub-base / Capping Thickness
>15%	150mm sub-base
5-15%	225mm sub-base
2-5%	150mm sub-base and 350mm capping
<2%	150mm sub-base and 600mm capping

Grace Street Developments Ltd

PROPOSED HOUSING DEVELOPMENT
LAND OFF MACCLESFIELD ROAD,
LEEK,
STAFFORDSHIRE,
ST13 8LD.

CARRIAGEWAY DETAIL

Date	Sheet	Scale
OCT 2019	A3	NTS
Drg No.	Rev.	Drawn
2019-2408-27	-	ASR

SAMMONS Architectural LIMITED
Chartered Institute of Architectural Technologists Registered Practice
10 Cawdry Buildings, Fountain Street, Leek. ST13 6JP
Telephone: 01538 386002
E-mail: info@sammonsltd.co.uk
Web: www.sammonsltd.co.uk

This drawing is copyright.
All dimensions must be checked prior to commencement.