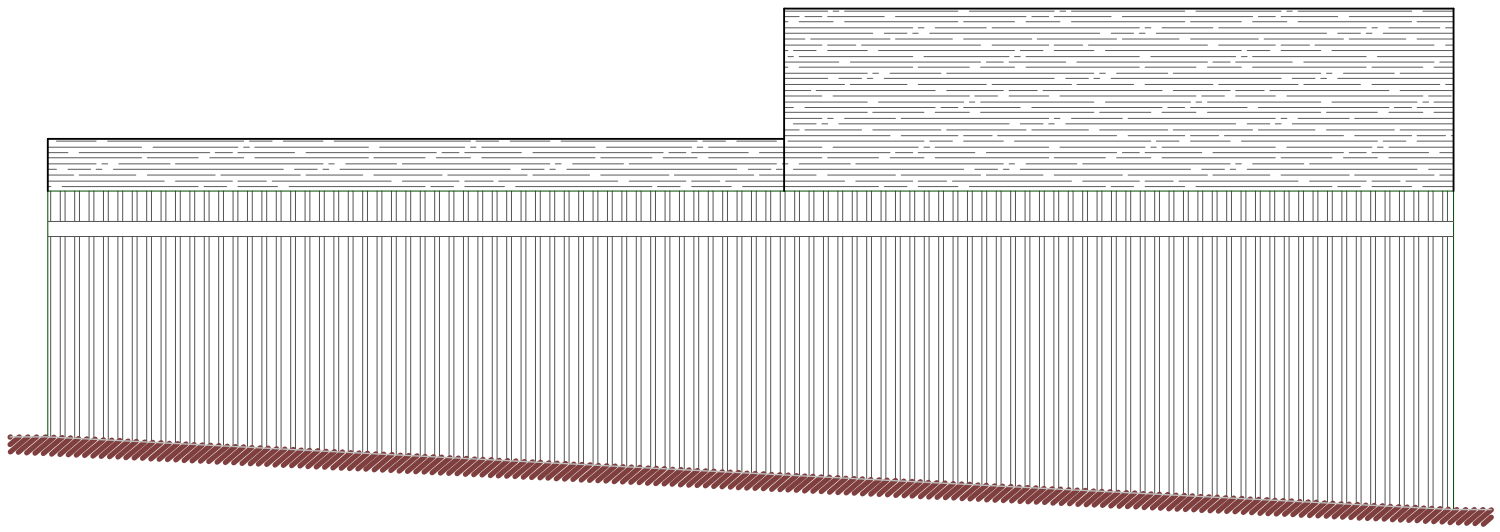

Rear Elevation

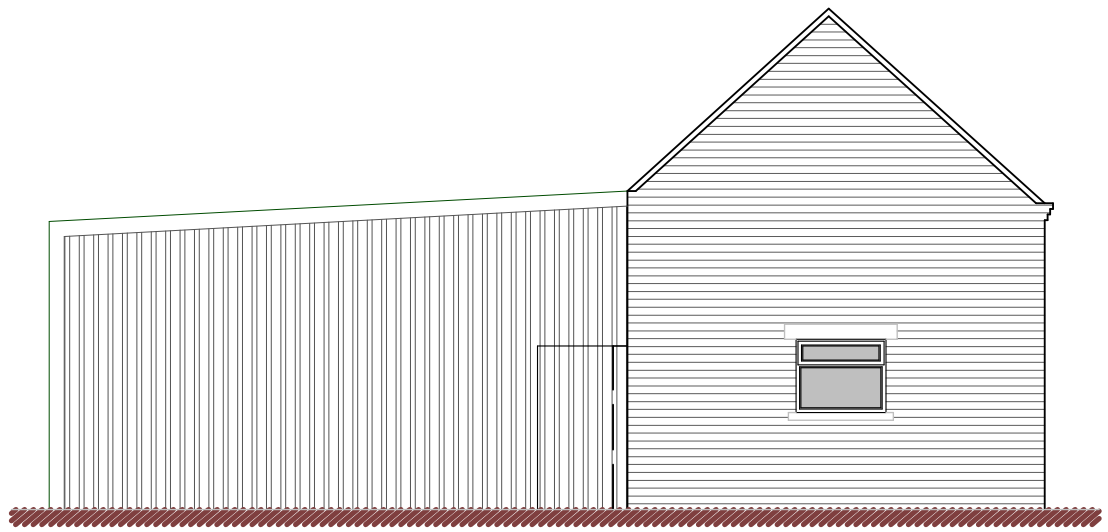

Side (West) Elevation

No Existing Front Elevation available due to the existing structure being attached to the adjacent stone barn.

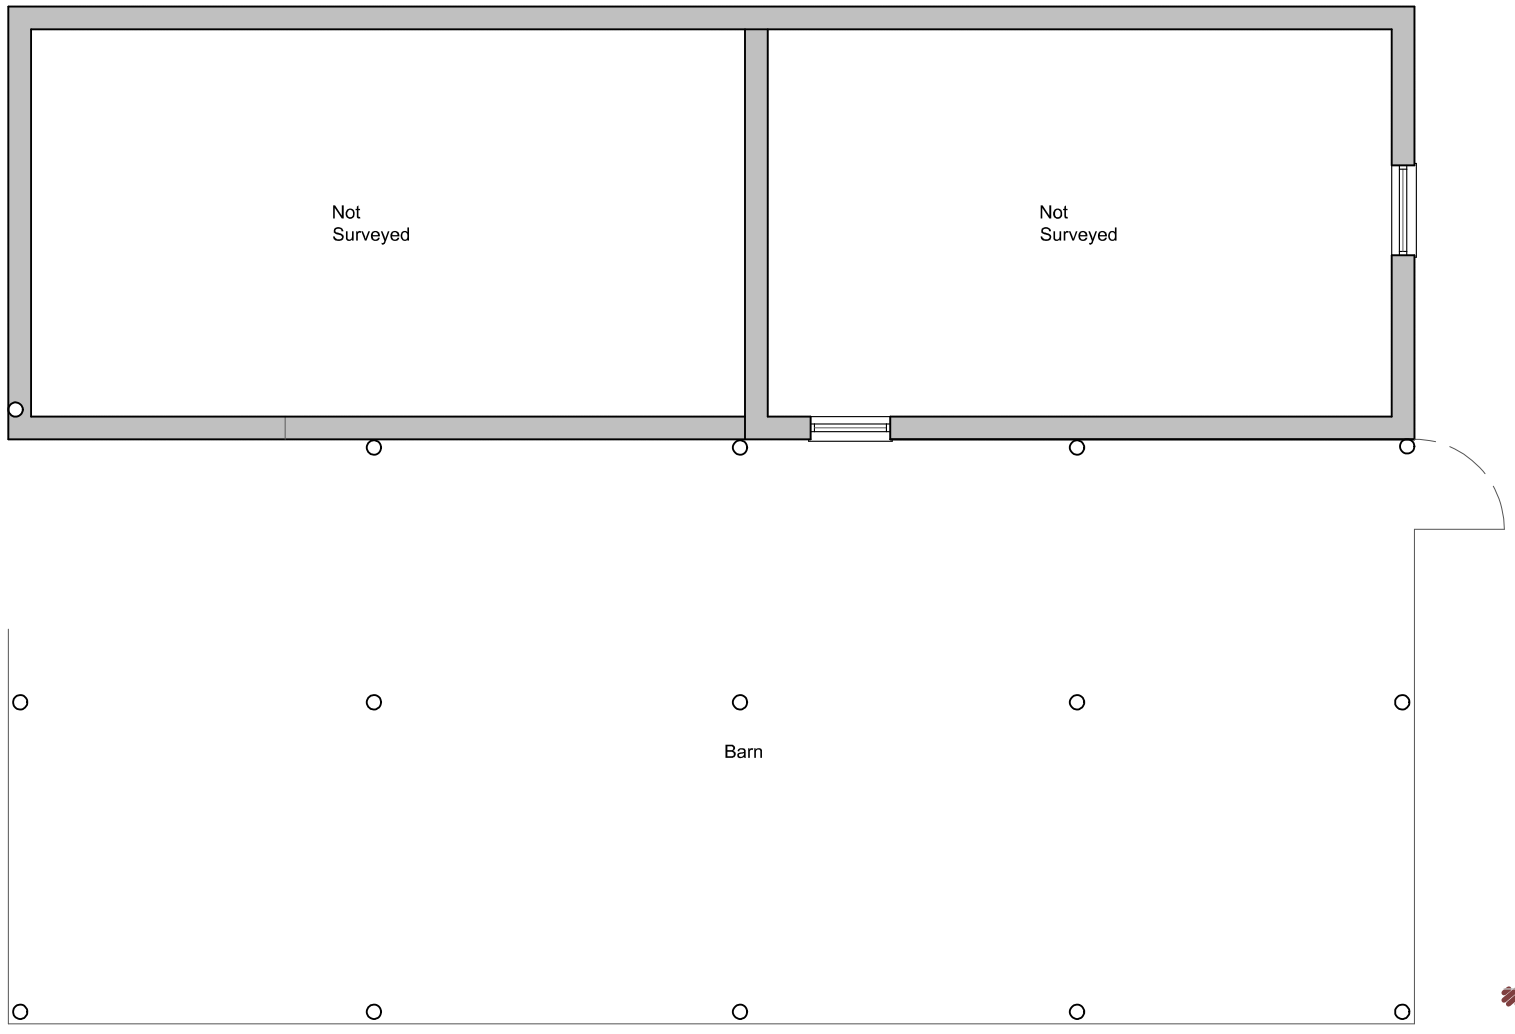

Ground Floor Plan - GIFA 144 sqm

Metres

1 2 3 4 5 10

SCALE 1:100

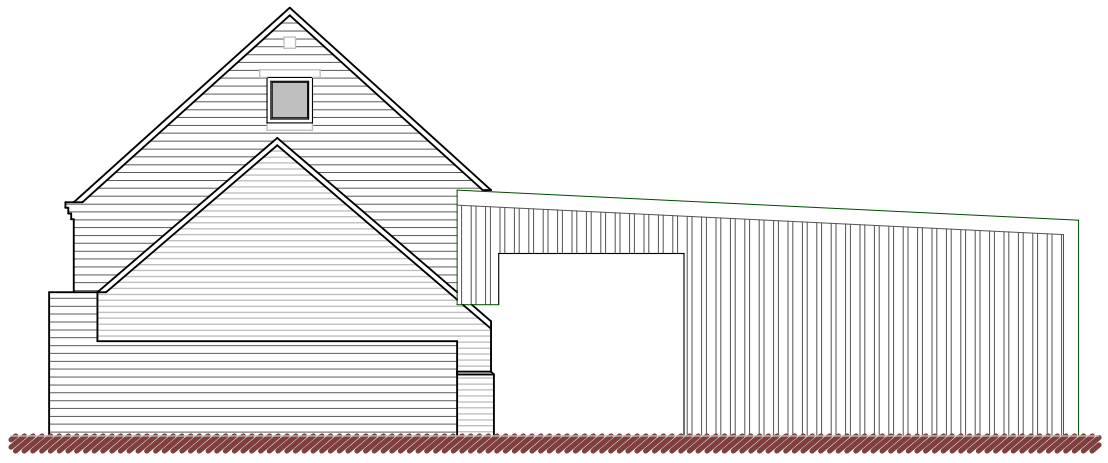

Side (East) Elevation

DBD Architectural Consultancy Ltd ©2019

1. Copyright is vested with DBD Architectural Consultancy Ltd.

2. All dimensions to be checked on site before proceeding.

3. Contractor to check/adjust dimensions of new work to suit existing conditions.
Do not assume existing structure or details are plumb, square or level.

4. Contractor must notify the architect of any discrepancies before proceeding.

5. All drawings to be read in conjunction with all other consultants drawings and specs.

Rev	Date	Description
A	07.11.19	Front Elevation

DBD Architectural Consultancy

DBD Architectural Consultancy Ltd
50 Broad Street, Leek,
Staffordshire, ST13 5NS
01538 383118
mail@dbdconsultants.co.uk
www.dbdconsultants.co.uk

Mr & Mrs Skelson
Oldfield Farm
Basford
ST13 7ET
Client

Redevelopment of existing farm building
Project

Title
Plans as Existing

Stage: Planning		
Size: A3	Date: 15.05.19	Job No: 1926
Scale: 1:100		
Drawing Number: PL 11A		