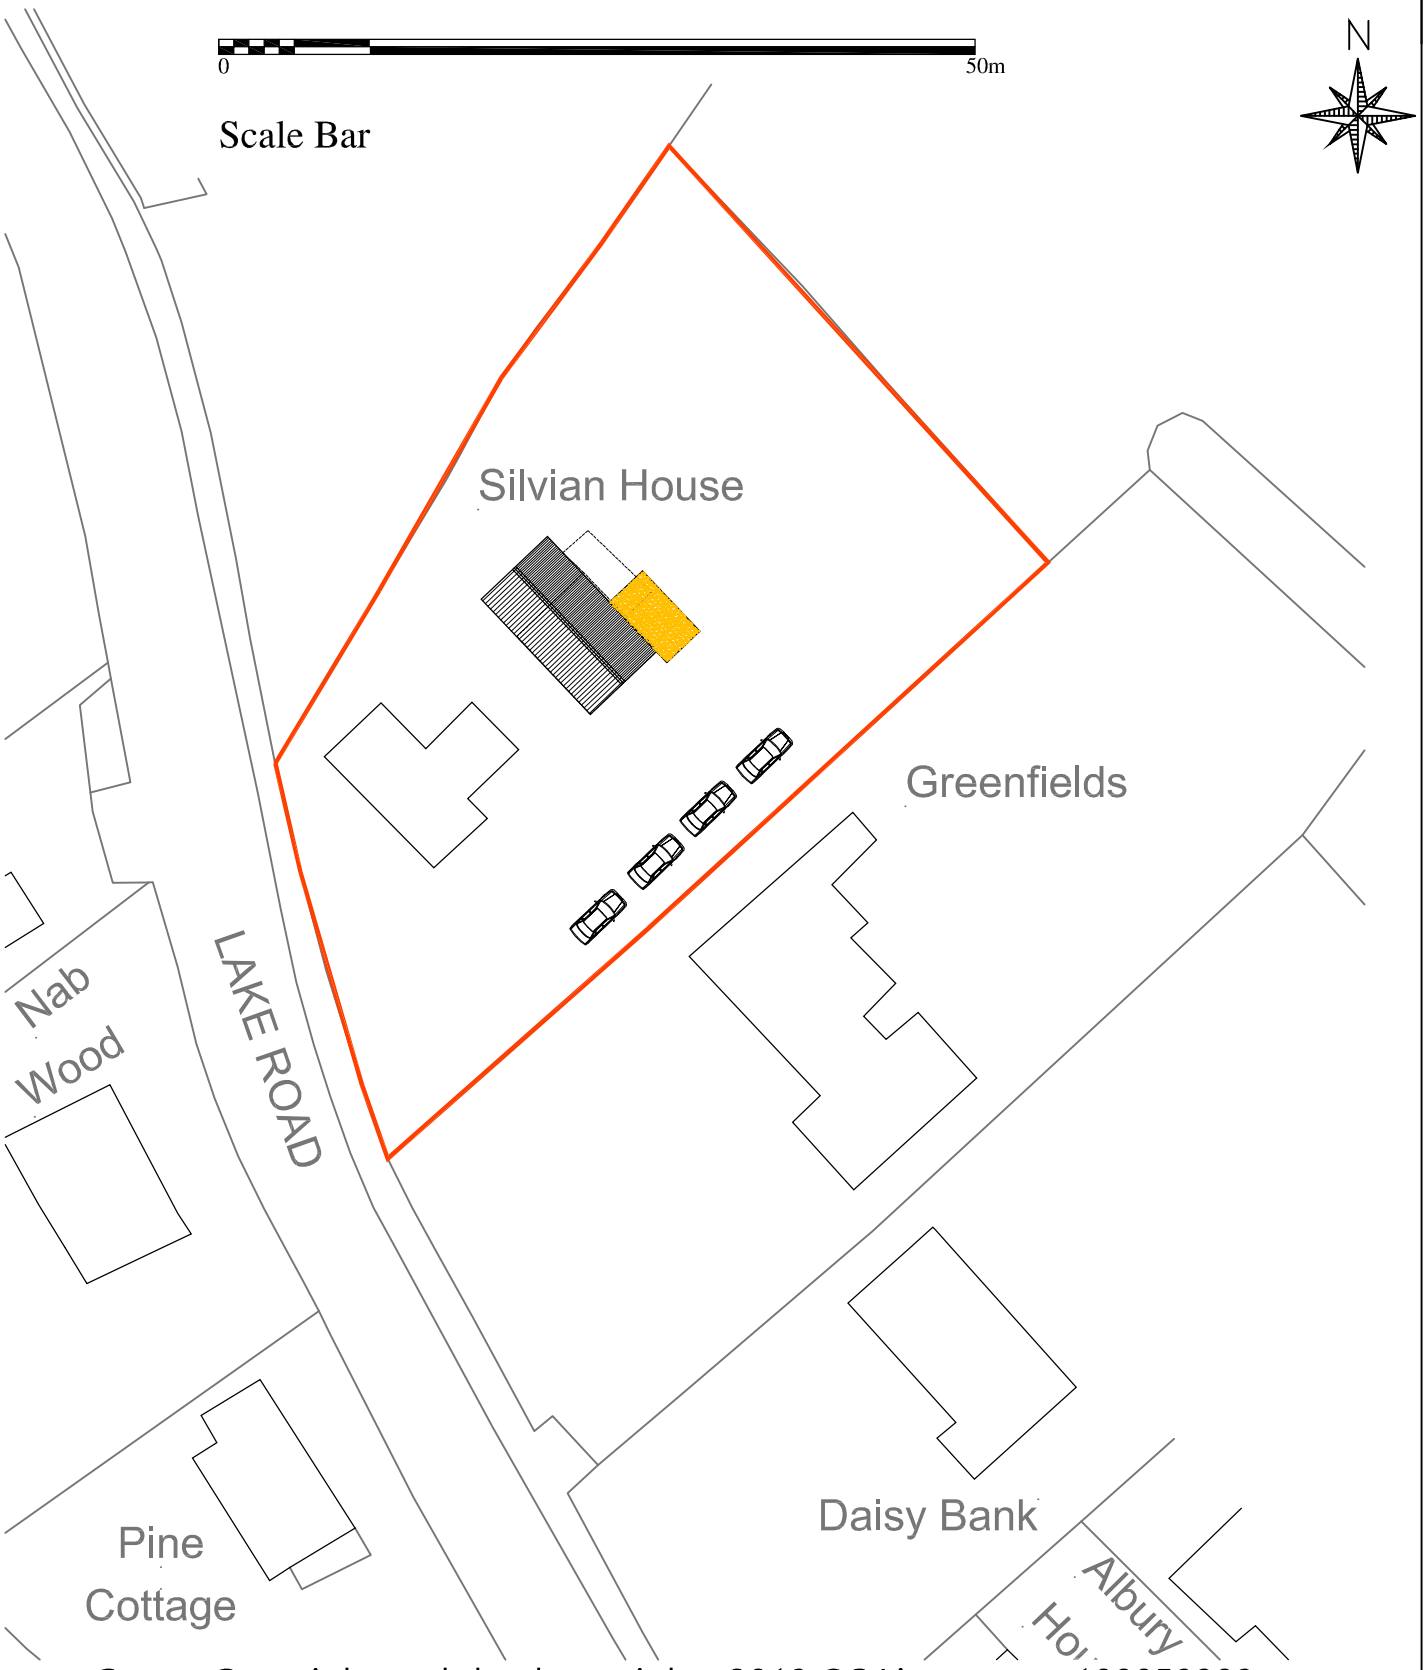

Crown Copyright and database rights 2019 OS Licence no. 100059809

Block Plan 1:500

Proposed Extension & Conversion of Existing Garage to Form Ancillary Accommodation at Sylvian House, Lake Road, Rudyard Staffordshire, ST13 8RN

Mr G. Roberts

JPK DESIGN LTD
Architectural Design Specialists
83 Dimsdale Parade East
Wolstanton
Newcastle under Lyme
ST5 8DP
T:01782 622321
e : enquiries@jpkdesign.co.uk
w: www.jpkdesign.co.uk