

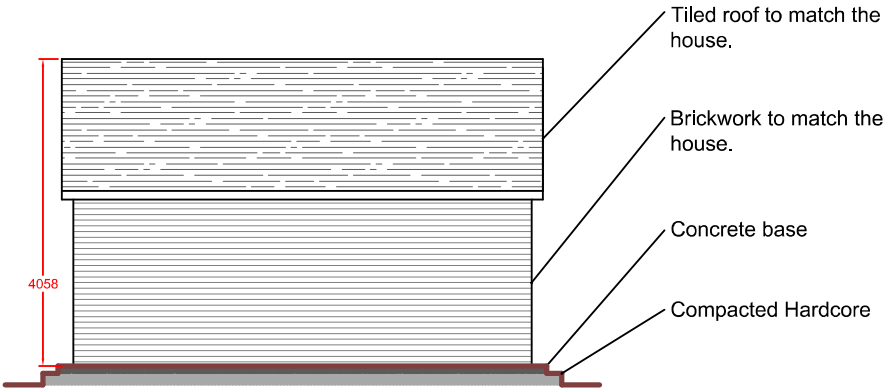



Rear Elevation (West)

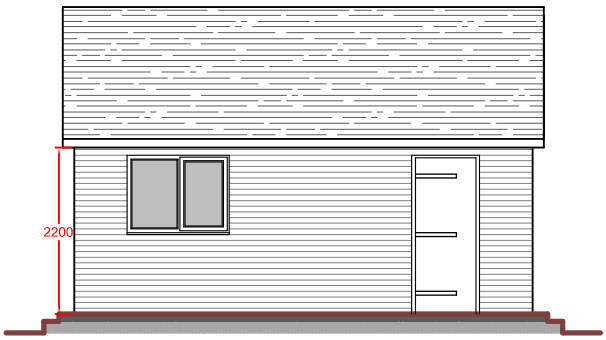


Front Elevation (East)

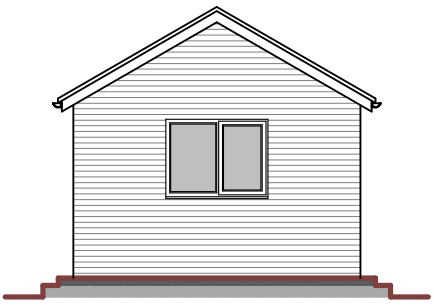

Side Elevation (South)

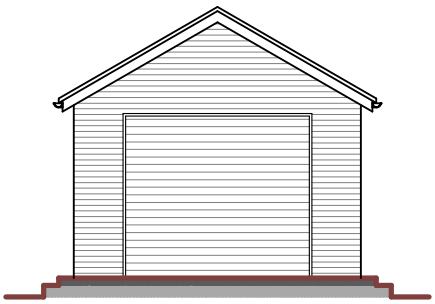

Side Elevation (North)

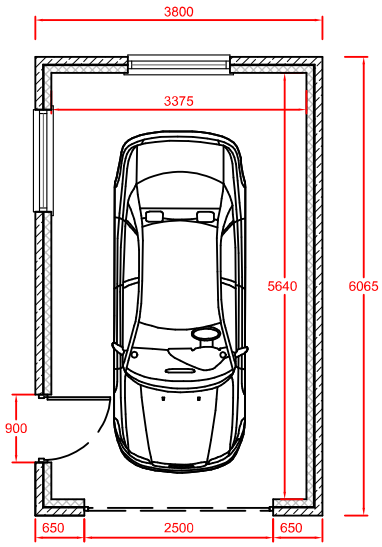

Ground Floor Plan

Metres

1 2 3 4 5 10

SCALE 1:100

DBD Architectural Consultancy Ltd ©2019

1. Copyright is vested with DBD Architectural Consultancy Ltd.

2. All dimensions to be checked on site before proceeding.

3. Contractor to check/adjust dimensions of new work to suit existing conditions.
Do not assume existing structure or details are plumb, square or level.

4. Contractor must notify the architect of any discrepancies before proceeding.

5. All drawings to be read in conjunction with all other consultants drawings and specs.

Rev	Date	Description
A	21.10.19	Amendments following client comments

DBD Architectural Consultancy

DBD Architectural Consultancy Ltd
50 Broad Street, Leek,
Staffordshire, ST13 5NS
01538 383118
mail@dbdconsultants.co.uk
www.dbdconsultants.co.uk

Client
Mr & Mrs Higham
Kipling Lodge
The Drive, Rudyard
ST13 8UX

Project
New Single Garage

Title
Proposed Single Garage Plans

Stage: Planning		
Size: A4	Date: 09.09.19	Job No: 1953
Scale: 1:100		
Drawing Number: PL 02A		