



FRONT ELEVATION F–F
SCALE 1:50

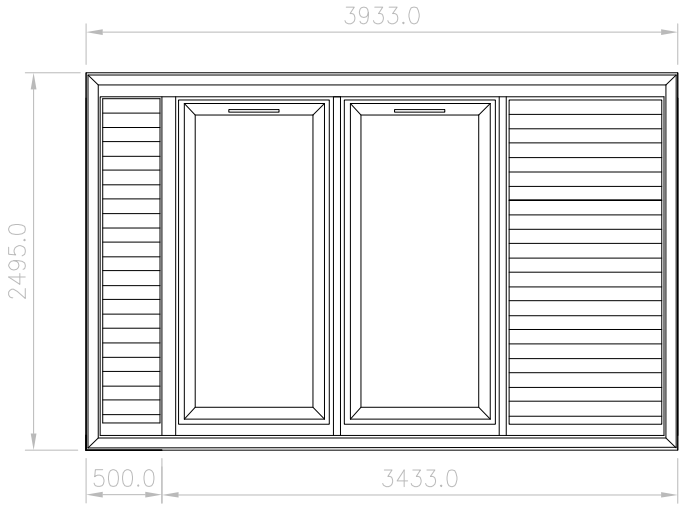


SIDE ELEVATION R–R
SCALE 1:50

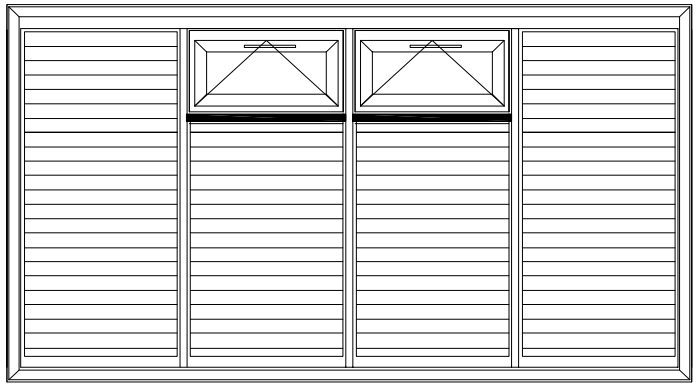

REAR ELEVATION B–B
SCALE 1:50



SIDE ELEVATION L–L
SCALE 1:50

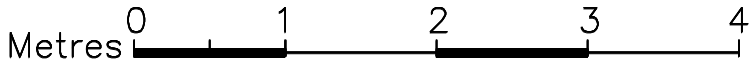

All drawings & designs are subject to final approval by the assigned Principal Designer, local authority and fire officer, which is the responsibility of the client.

All dimensions to be checked on site. Dimensions shown in millimetres.

General Notes:

No.	Revision/ Issue	Date
–	–	–

SMART
GARDEN ROOMS, OFFICES AND STUDIOS
Thurston Park
Church Road, Thurston
Bury St. Edmunds
Suffolk, IP31 3RN
0800 242 5559
www.smartgardenoffices.co.uk

Client Name and Address:

Colin Higham
Kiplings Lodge
The Drive
Rudyard
ST13 8UX

Installation Address:

Kiplings Lodge
The Drive
Rudyard
ST13 8UX

Project: 21198

ULTRA 4.3 x 3.2 2019
SMART OFFICE
ELEVATIONS ONLY

Drawing No.	21198E01
Date	18 10 2019
Scale	1–50
	A3