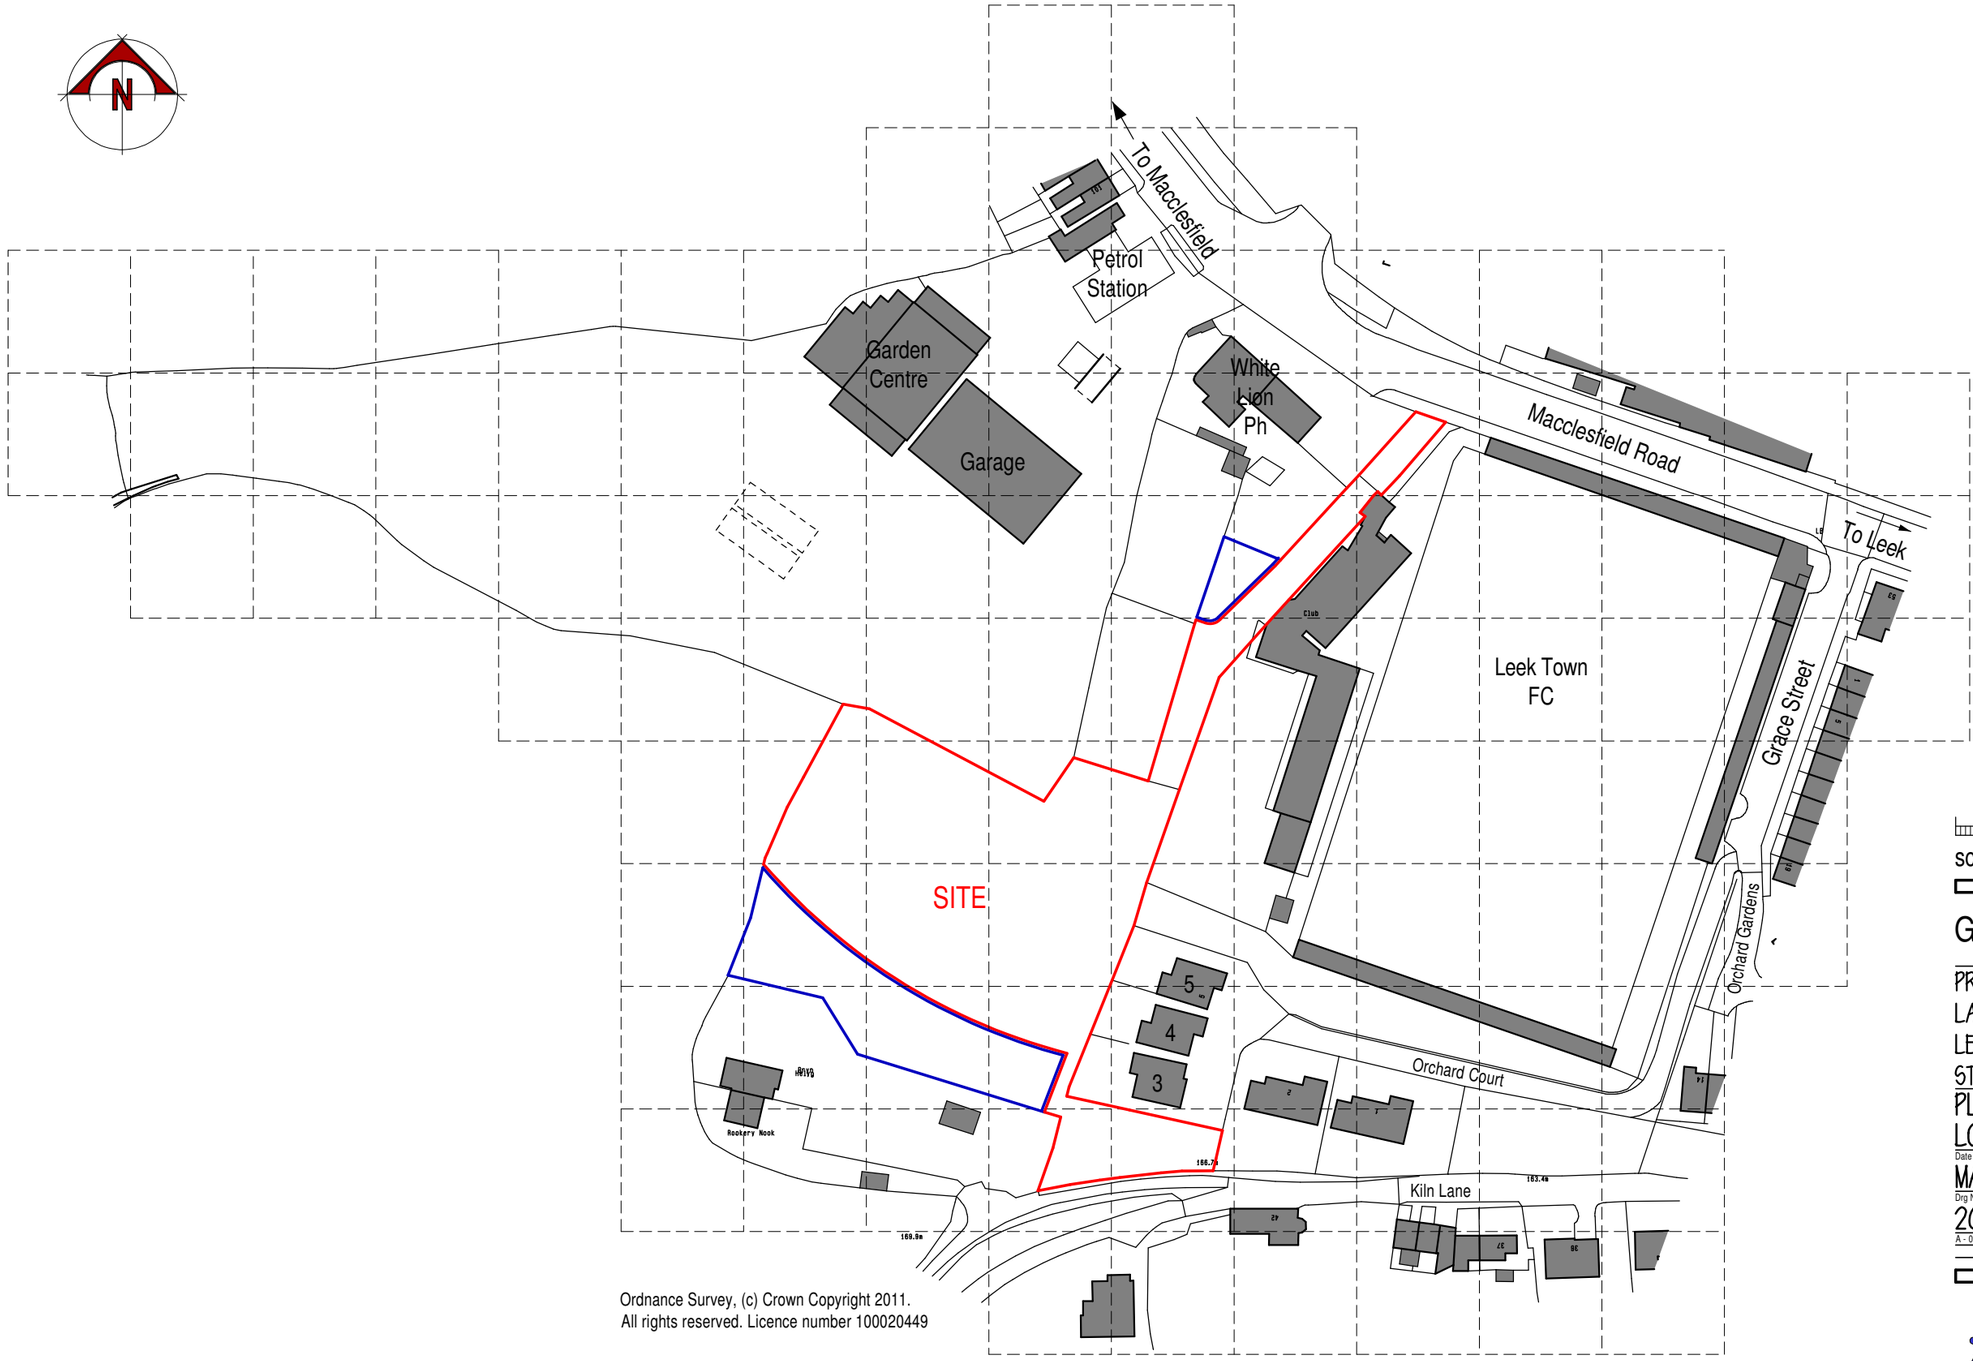

Ordnance Survey, (c) Crown Copyright 2011.
All rights reserved. Licence number 100020449

LOCATION PLAN

SCALE 1:1250



scale bar @ 1:1250

Grace Street Developments Ltd

PROPOSED HOUSING DEVELOPMENT
LAND OFF MACCLESFIELD ROAD,
LEEK, STAFFORDSHIRE,
ST13 8LD.

PLANNING PROPOSAL
LOCATION PLAN

Date	Sheet	Scale
MARCH 2019	A3	1:1250
Drg No.	Rev.	Drawn
2019-2408-16	A	ASR

A - 09/10/2019 - RED EDGE UPDATED TO CORRESPOND TO NMA APPLICATION

SAMMONS Architectural LIMITED
Chartered Institute of Architectural Technologists Registered Practice
10 Cawdry Buildings, Fountain Street, Leek. ST13 6JP
Telephone: 01538 386002
E-mail: info@sammonsltd.co.uk
Web: www.sammonsltd.co.uk

This drawing is copyright.
All dimensions must be checked prior to commencement.