Note :
Planning issue only, not for construction.
This drawing and design is protected under copyright, and it shall not be reproduced in whole or part without our prior consent.

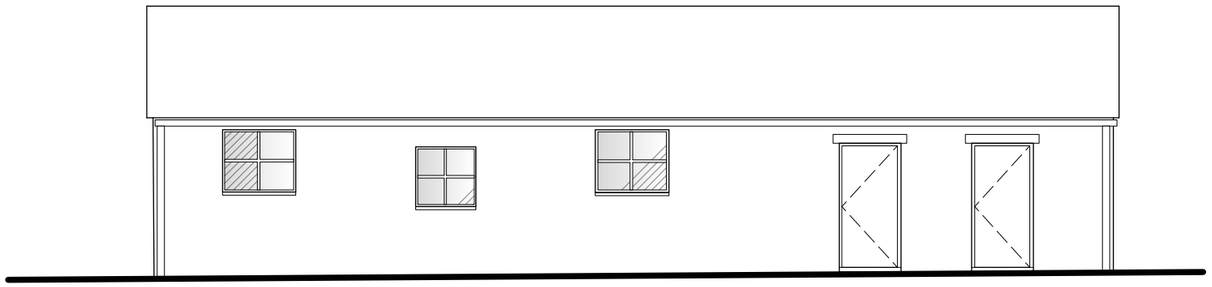

Elevation A

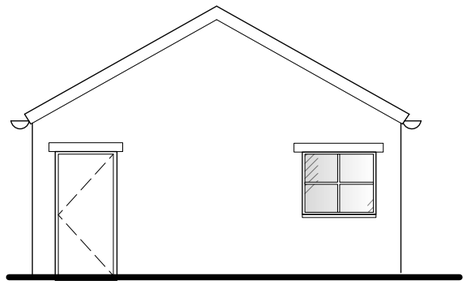

Elevation D

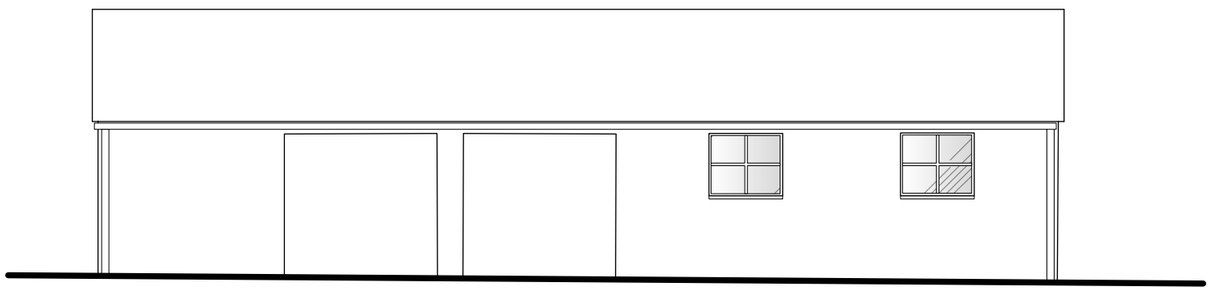

Elevation B

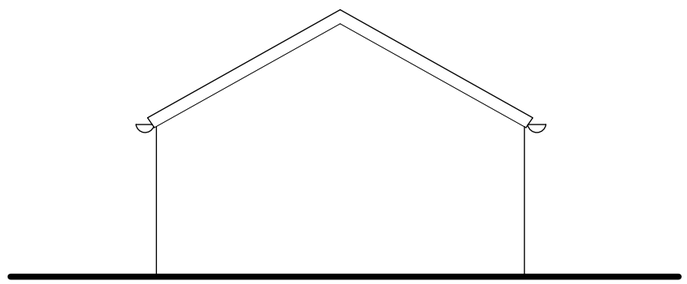

Elevation C

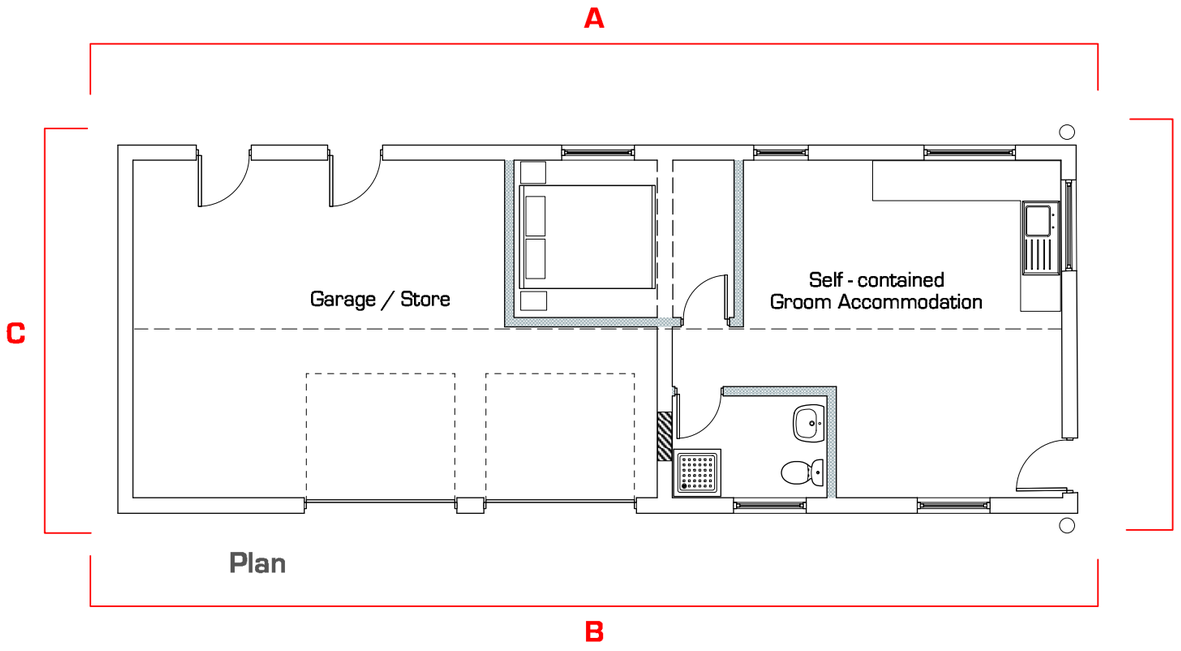

Plan

Part of existing single storey building within curtilage of the house to be converted to self-contained accommodation for a groom.

External finishes

All to remain as existing.
Roof profiled steel sheets, colour: Dark Green
Walls brickwork.
Doors and windows - double glazed units, colour : Dark Green.
Rainwater goods uPVC colour: Black.
Steel overhead doors to garage.

Foul drainage to discharge to new sewage treatment plant which will also serve the proposed equestrian building.

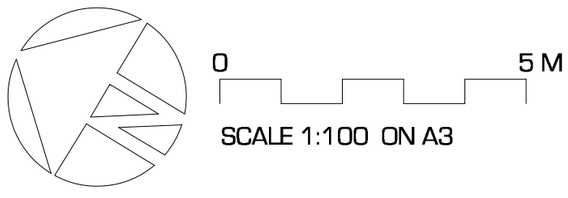

SCALE 1:100 ON A3

ISSUE : PLANNING

THE RURAL PLANNING PRACTICE
CIRENCESTER 01285 323200 | CRANBROOK 01580 201888
office@TheRPP.co.uk www.theruralplanningpractice.co.uk

Client	R Edge
Site	New House Farm Freehay, Cheadle Stoke on Trent ST10 1RD
Drawing Title	Proposed Groom Accommodation Plans and Elevations Proposed
Scale	1:100 on A3
Drawing No.	**4898 11**
Date	Aug 2019
Rev	