0 5 15 25 m

SCALE 1:200 ON A3

0 500 1000 1500 2000 mm

SCALE 1:20 on A3


Note :
Planning issue only, not for construction.
This drawing and design is protected under copyright, and it shall not be reproduced in whole or part without our prior consent.




Long Section 1:200

Existing ground level

Proposed ground level

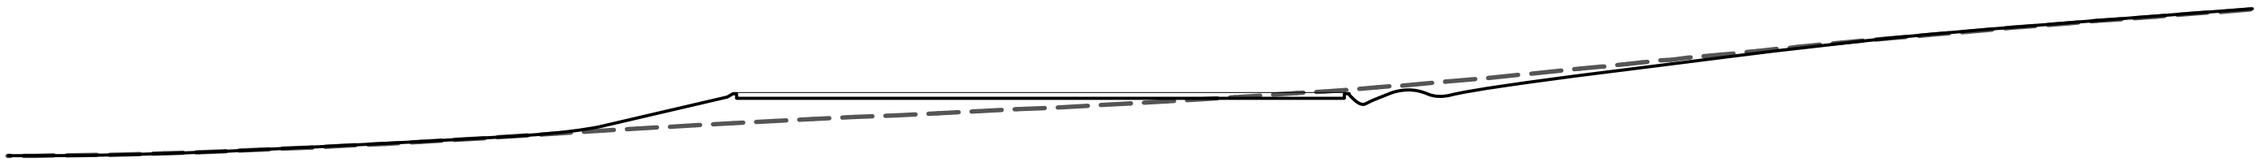

Cross Section 1:200

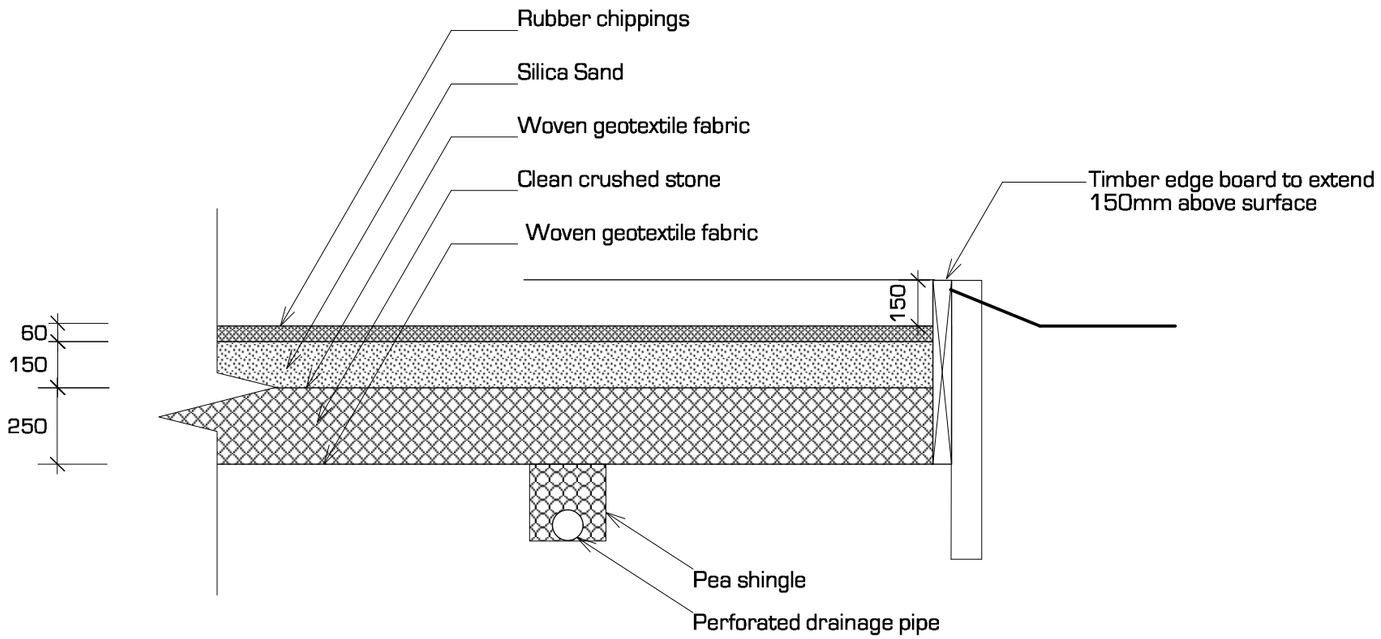

Typical Section Detail 1:20

THE RURAL PLANNING PRACTICE
CIRENCESTER 01285 323200 | CRANBROOK 01580 201888
office@TheRPP.co.uk www.theruralplanningpractice.co.uk

ISSUE : PLANNING

Client: R Edge	
Site: New House Farm, Freehay, Cheadle, Stoke on Trent ST10 1RD	
Drawing Title: Proposed Equestrian Development Outdoor School Sections	
Scale: 1:200 / 1:20 on A3	Drawing No.: 4898 12
Date: Oct 2019	Rev