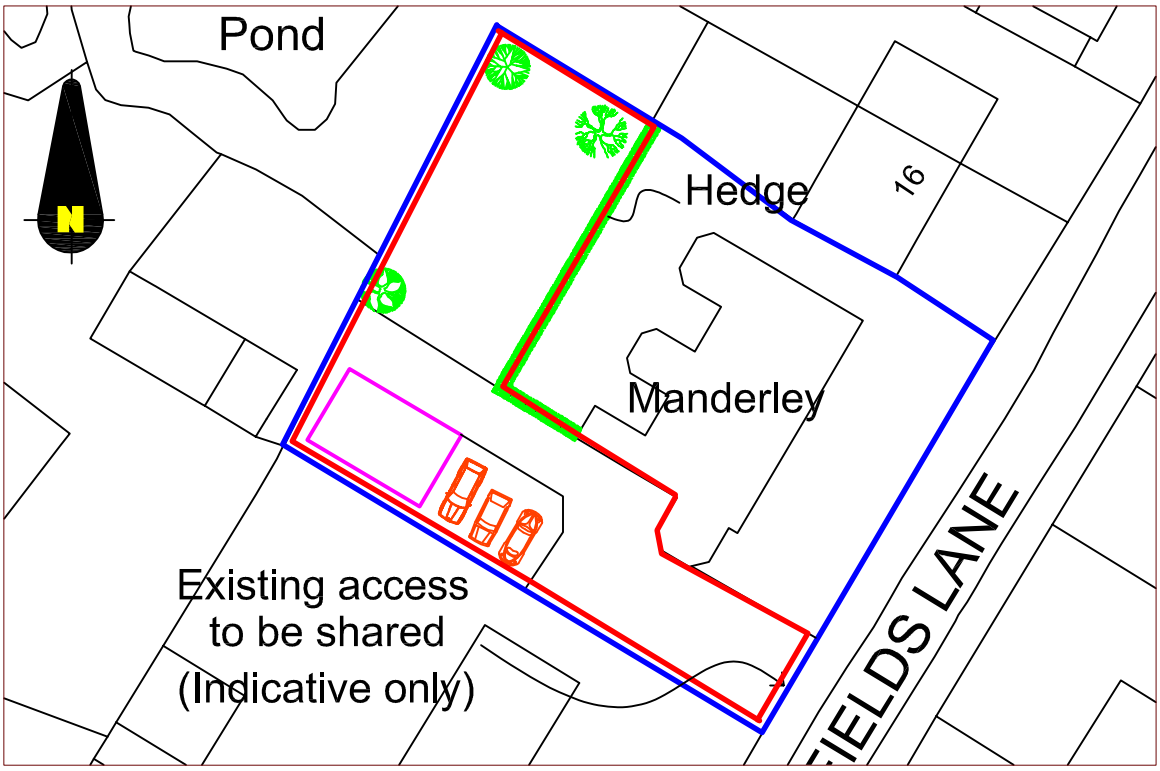


Block Plan 1:500


Location Plan 1:1250

Ordnance Survey®


OS Mastermap™

Provided by Blackwells

Licence no: 100041040

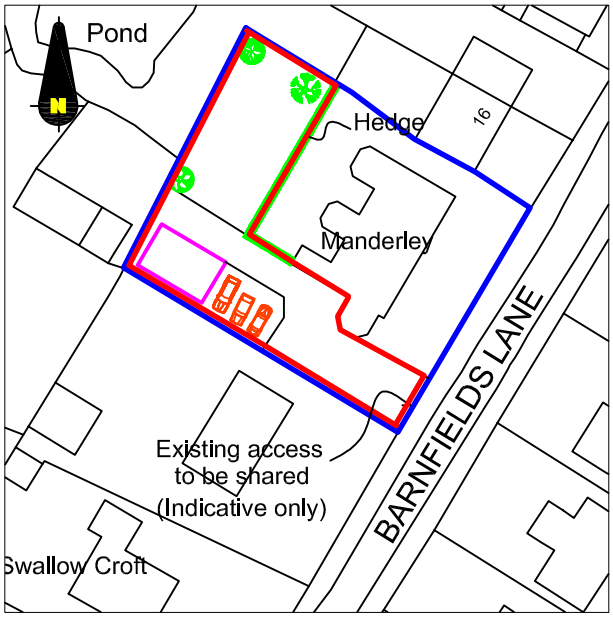

©Crown Copyright 2019
Reproduction in whole or in part is prohibited without the prior permission of Ordnance Survey.

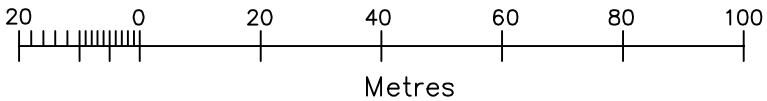

John Keates *design*

"Kenwood", Newcastle Road, Talke, Stoke-on-Trent, ST7 1UR

01782 771843 07944408853 e-mail: john@john-keates-design.co.uk www.john-keates-design.co.uk

TITLE: Location and Block Plans PROJECT: Outline planning permission at 18, Barnfields Lane Kingsley CLIENT: Mr. & Mrs. Douglas, 18, Barnfields Lane Kingsley DATE: 11th. November 2019 SCALE: 1:500 & 1:1250 @ A4 DRG NO: 19-014-02/A