




Location Plan 1:1250

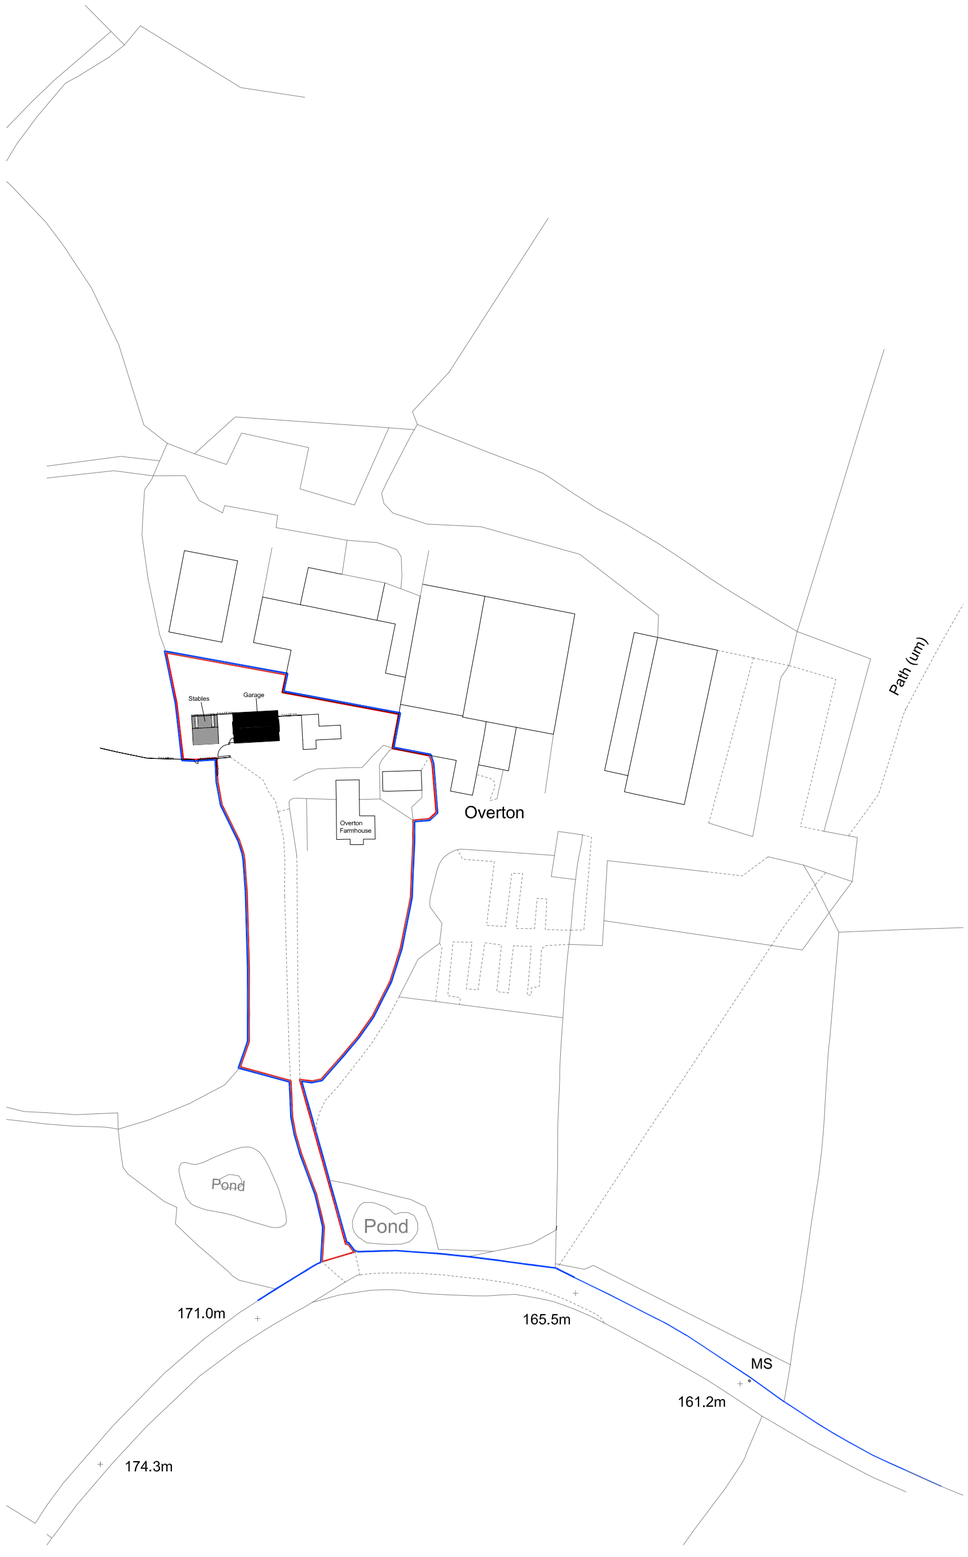

Site Plan 1:500

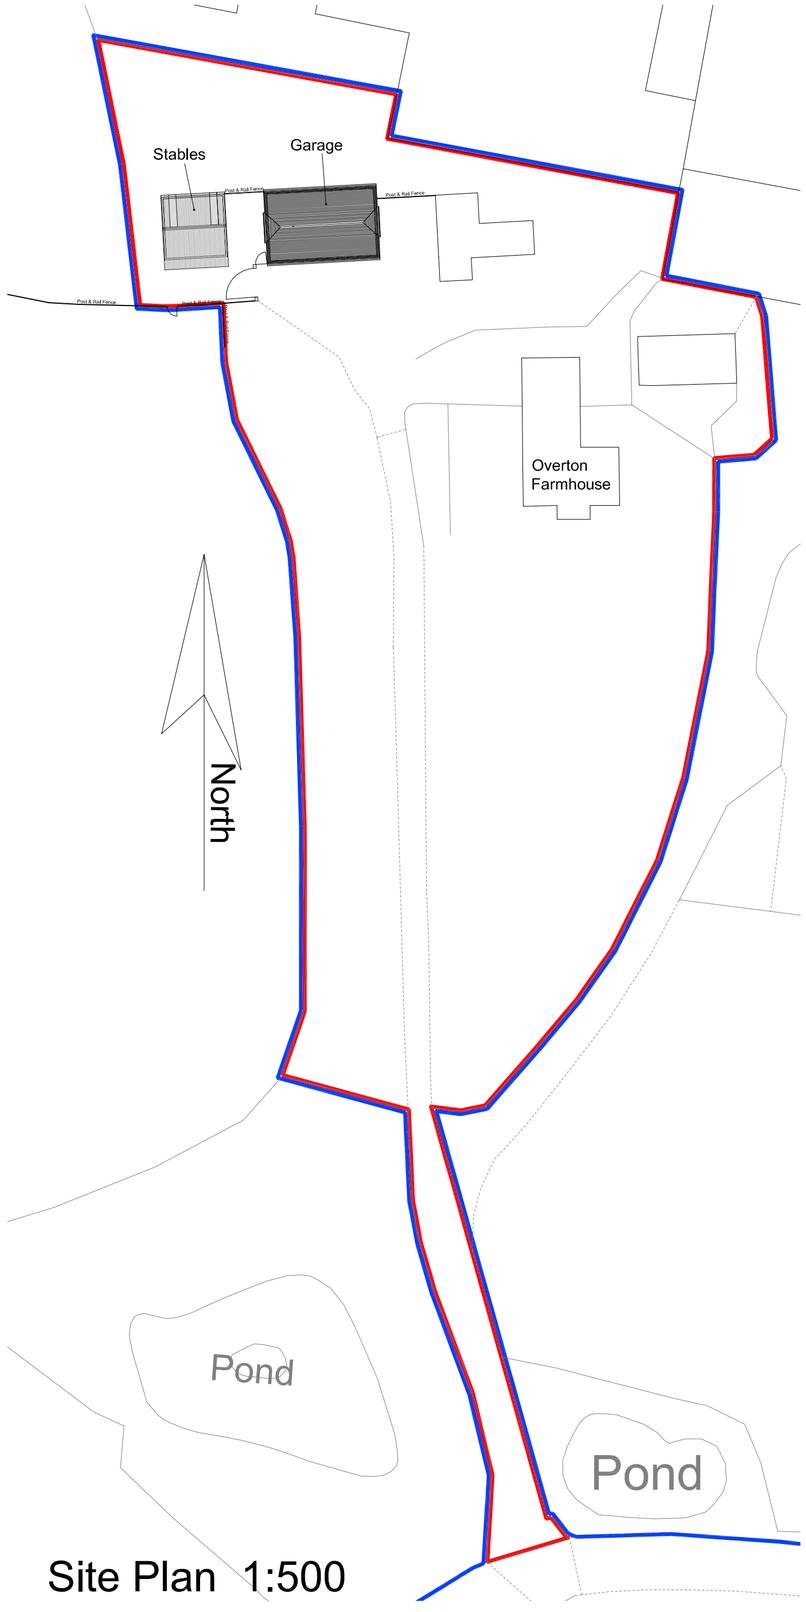

Photograph of Stables

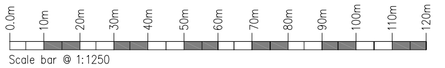

Scale bar @ 1:1250



Scale bar @ 1:500

Rev.	Drawn	Comments.	Date

MAC
ARCHITECTURAL DESIGN LTD
Moorland House, 123 Moorland Road, Burslem, ST6 1JD.
T:01782 503302 E:admin@mac-arch.co.uk

Client:
Mr & Mrs J. Bloor

Project:
Stables at Overton Farm
Hollington, Near Tean,
Stoke-on-Trent, Staffs. ST10 4HW

Title:
Location & Site Plan

Status:
Planning.

Paper Size A2: Date: Sept. 2019 Drawing Ref: 1641-AL03