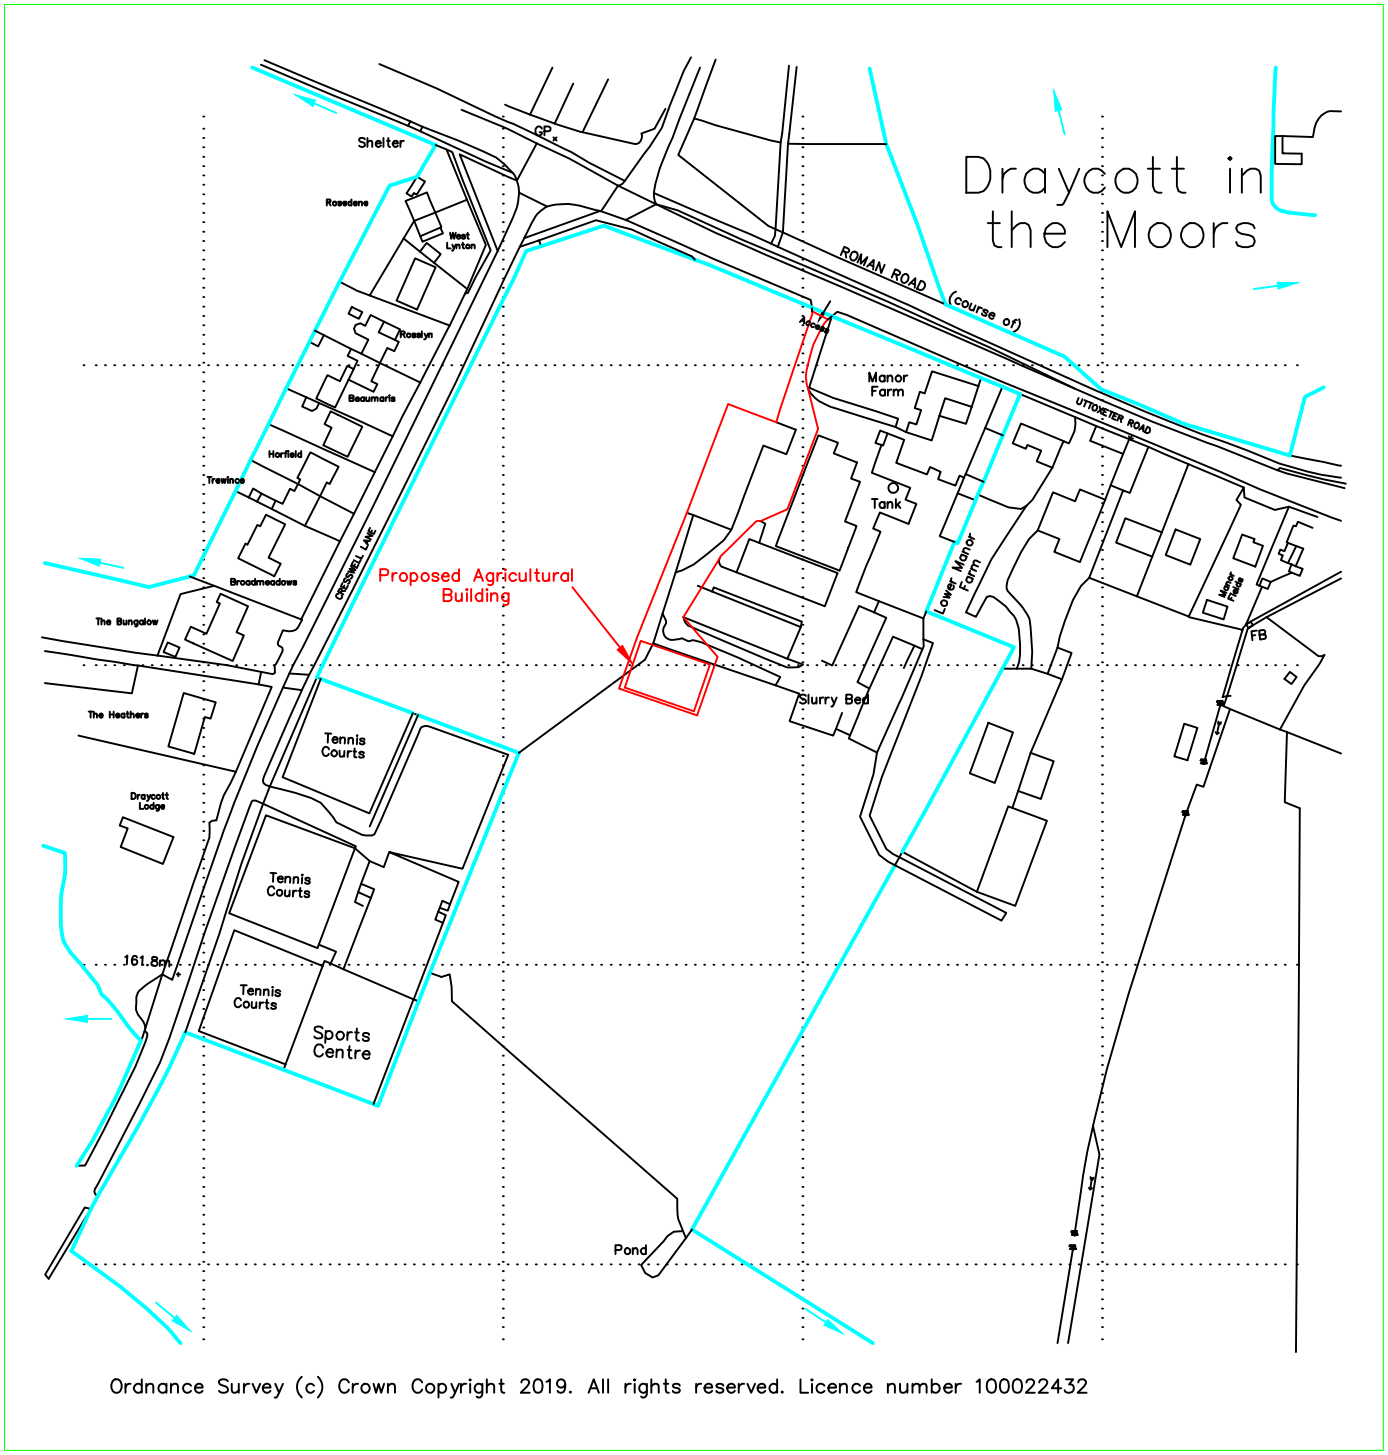

Ordnance Survey (c) Crown Copyright 2019. All rights reserved. Licence number 100022432

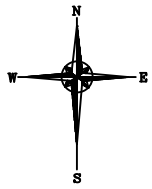

Reproduced from Ordnance Survey digital map data, 1:2500 scale, by permission of Ordnance Survey on behalf of The Controller of Her Majesty's Stationery Office.
© Crown copyright. All rights reserved. Licence Number: 100046980

Client:	C W Pearce & Partners Manor Farm, Uttoxeter Road, Draycott in the MOord, ST11 9AQ	Drawn: Jo Harrison	Designed:
Project:	Proposed Agricultural Building	Checked:	Approved:
Title:	Location plan	Index no.:	Date: 05.11.19
		Scales: 1:2500 @ A4	
A & H Structures Ltd	Narlow Works, Thorpe ASHBOURNE. DE6 2AT Tel: 01335 350419 Fax: 01335 350533	Drg. No. 1360-001	Rev.