
N

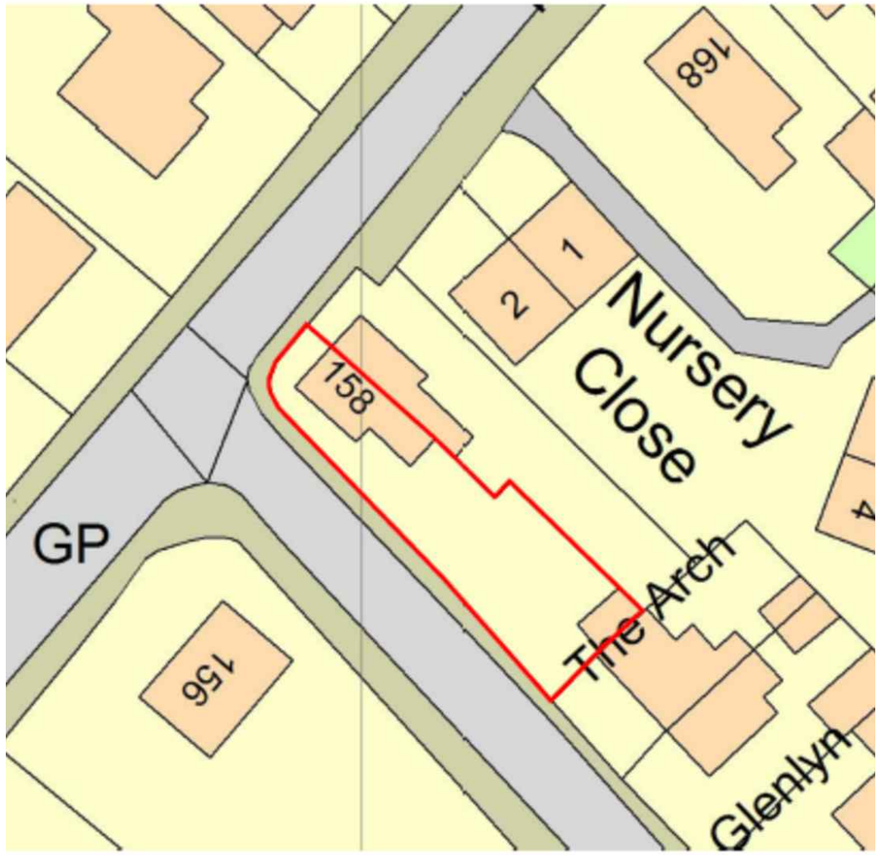

SITE LOCATION PLAN

SCALE 1:1250



BLOCK PLAN

SCALE 1:500

All Dimensions & Levels to be checked and verified by the contractor prior to works commencing. Contractors are advised to check dimensions with the architect before setting out on site.
Any errors to be reported to the Contract Administrator immediately

The copyright of this drawing and design is vested in the Architectural Design Services Company and must not be copied or reproduced without written consent

NOTE
Plan downloaded from Promap.co.uk ordnance survey database. Exact location of boundary line must not be determined from this drawing. Drawing to be used to locate general site area ONLY.

revision	description	date
A	Do not scale note removed	12.11.19

client
Ms A GIFFEN

project
PROPOSED EXTENSION

location
158, HIGH LANE,
BROWN EDGE

title
BLOCK PLAN & SITE LOCATION PLAN

drawn by	date	checked
SAL	OCT .19	

scale
1:1250 @ A3

drawing
1408 - 01

revision
A

issue
PLANNING

DESIGN21 architecture
07891 521 219 www.design-21.co.uk
grosvenor 21 regent street stoke on trent ST4 5HQ