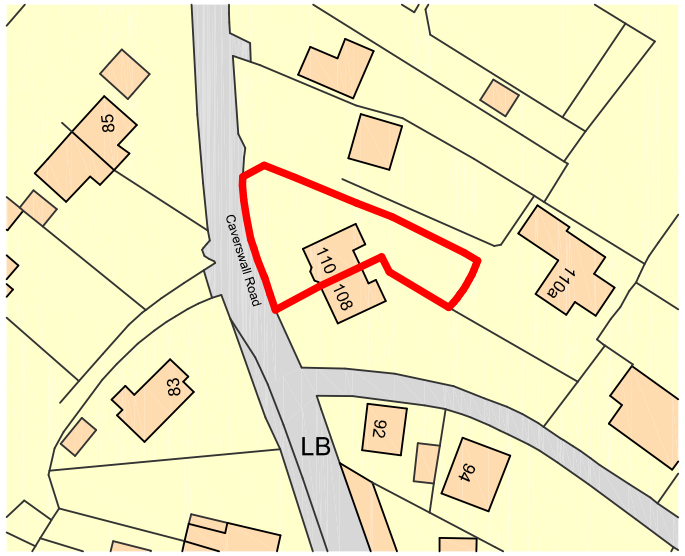


Ordnance Survey, (c) Crown Copyright 2016. All rights reserved. Licence number 100022432

Metres
10 20 30 40 50 60 70 80 90 100

SCALE 1:1250

Site Location Plan

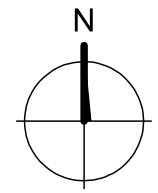


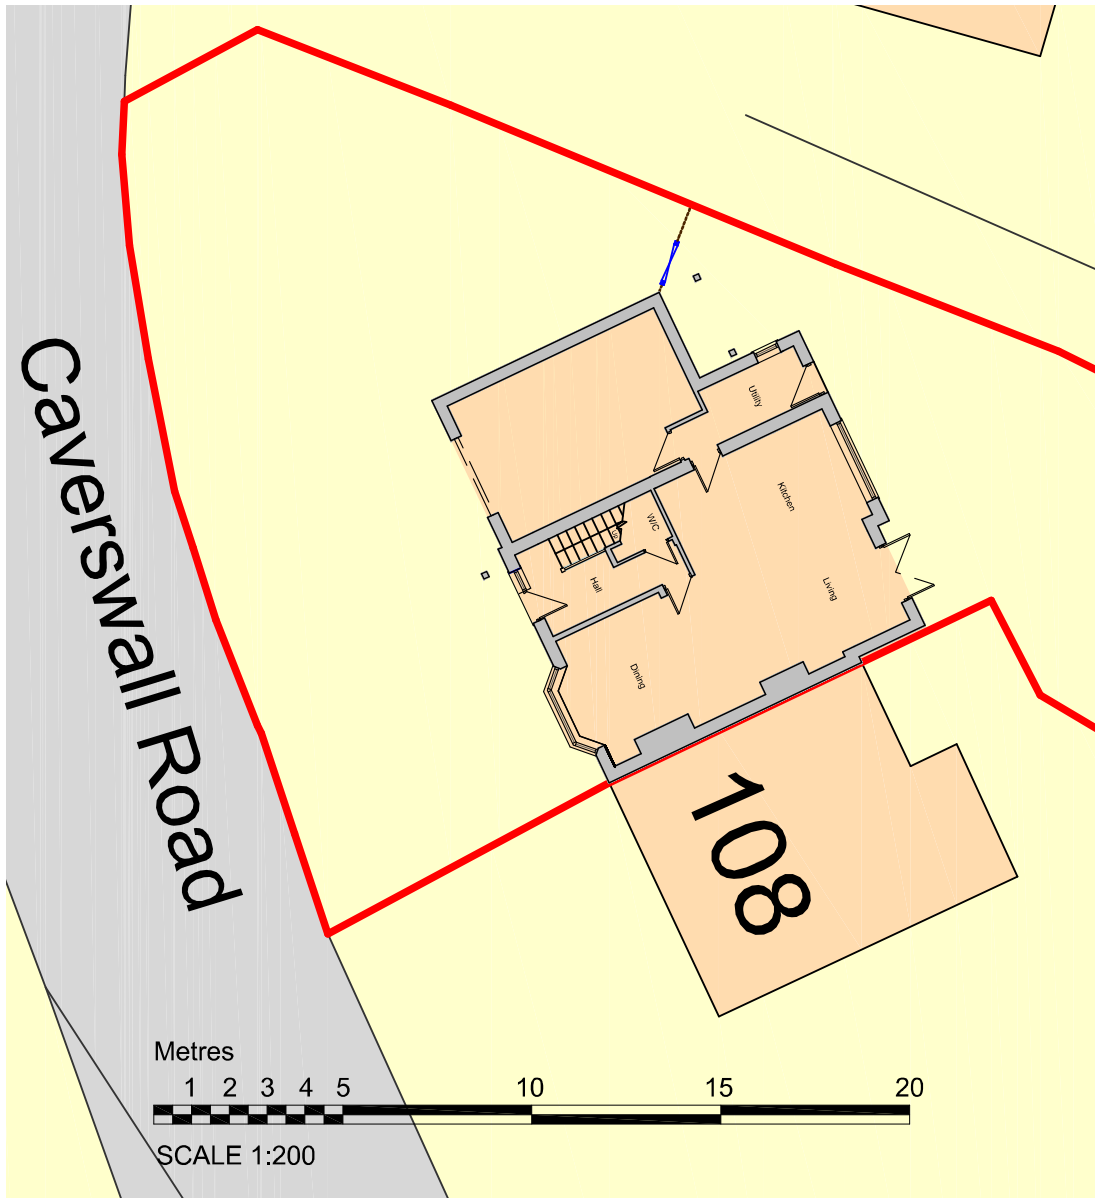


Site Plan as Existing

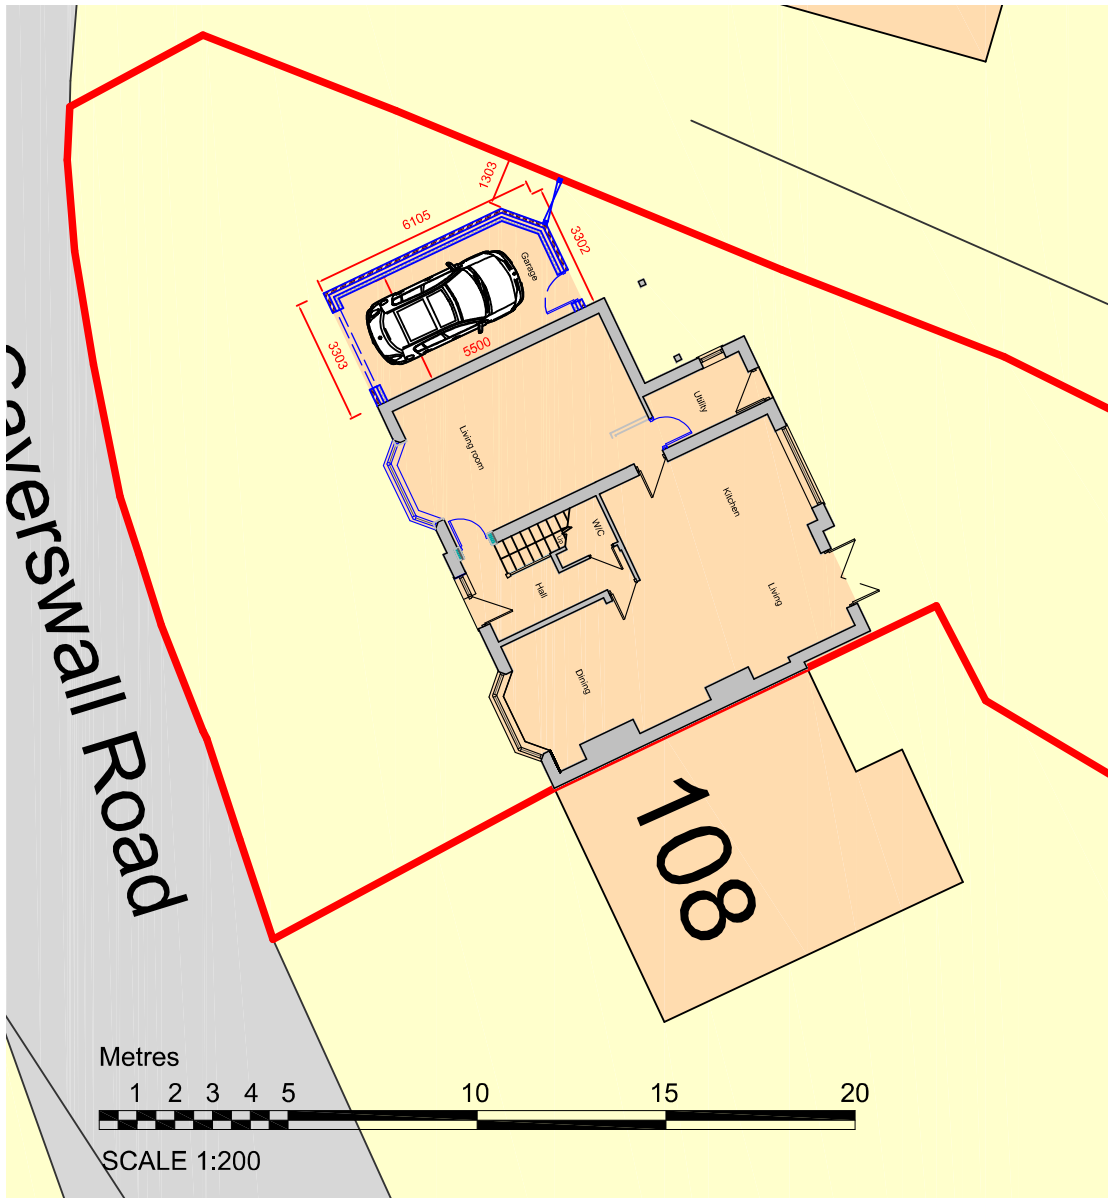


Site Plan as Proposed

**DBD Architectural Consultancy Ltd ©2019**

1. Copyright is vested with DBD Architectural Consultancy Ltd.

2. All dimensions to be checked on site before proceeding.

3. Contractor to check/adjust dimensions of new work to suit existing conditions.
Do not assume existing structure or details are plumb, square or level.

4. Contractor must notify the architect of any discrepancies before proceeding.

5. All drawings to be read in conjunction with all other consultants drawings and specs.

| Rev | Date | Description |
|---|---|---|
| | | |
| | | |
| | | |
| | | |
| | | |
| A | 27.10.19 | Minor amendments |

DBD Architectural Consultancy

**DBD Architectural Consultancy Ltd**
50 Broad Street, Leek,
Staffordshire, ST13 5NS
01538 383118
mail@dbdconsultants.co.uk
www.dbdconsultants.co.uk

Client
Mr and Mrs Wade
110 Caverswall Road
Blythe Bridge
ST11 9BG

Project
Proposed Side Garage Extension

Title
Site Plans

| | | |
|---|---|---|
| Stage: Planning | | |
| Size: A3 | Date: 07.10.19 | Job No: 1961 |
| Scale: 1:200 | | |
| Drawing Number: PL 01A | | |