1

Drg N° SA19/1.

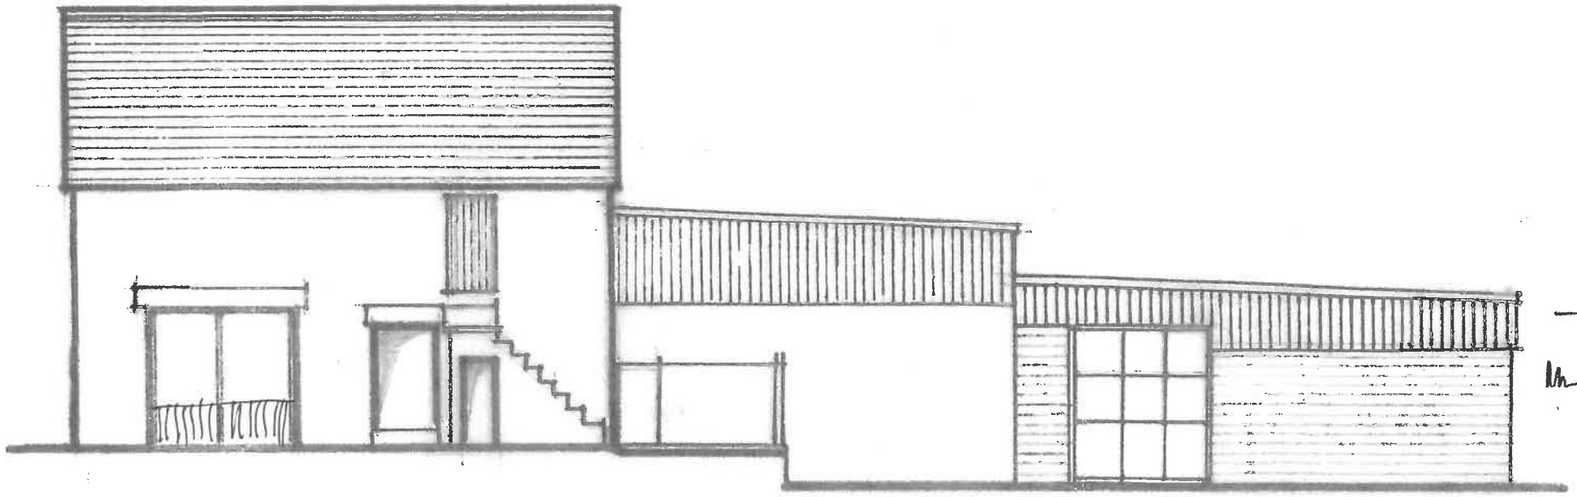

SIDE ELEVATION

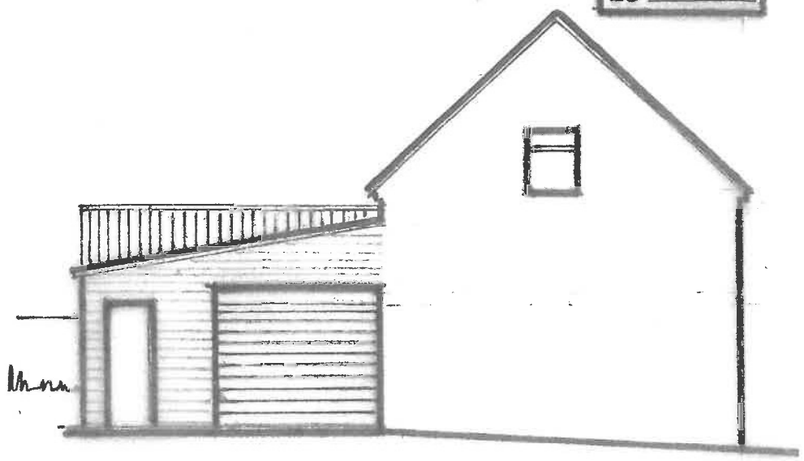

END ELEVATION

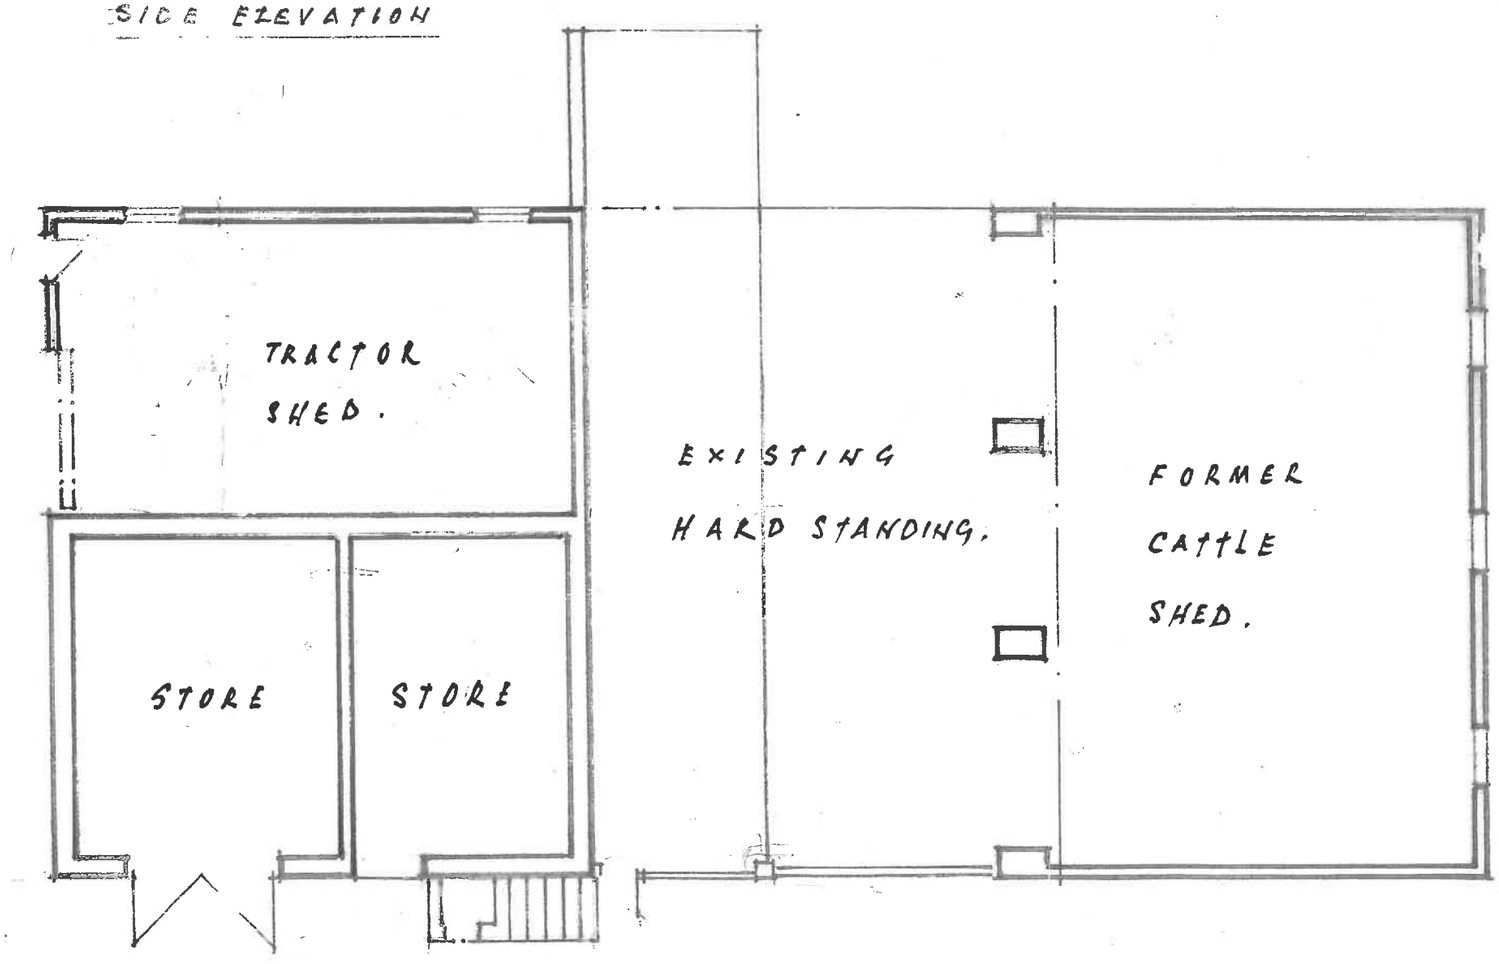

PLAN AT GROUND LEVEL.

1:100 — 0 1 2 3 4 5 6 7 8 9 10 — Paper 'A3'

AS EXISTING DETAIL

HIGHER PARKHEAD FARM
IPSTONES EDGE
STAFFORDSHIRE.
Client: MR. S. ADCOCK. 8/6/79.

2

Dwg N°SA/19/2

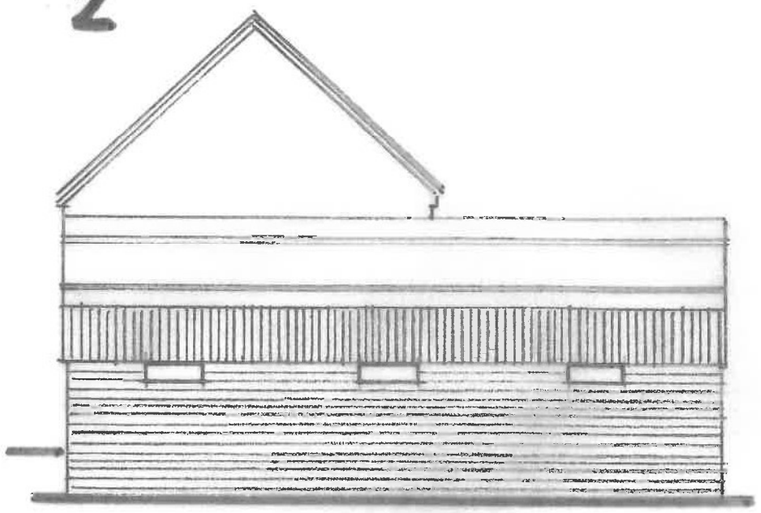

REAR ELEVATION

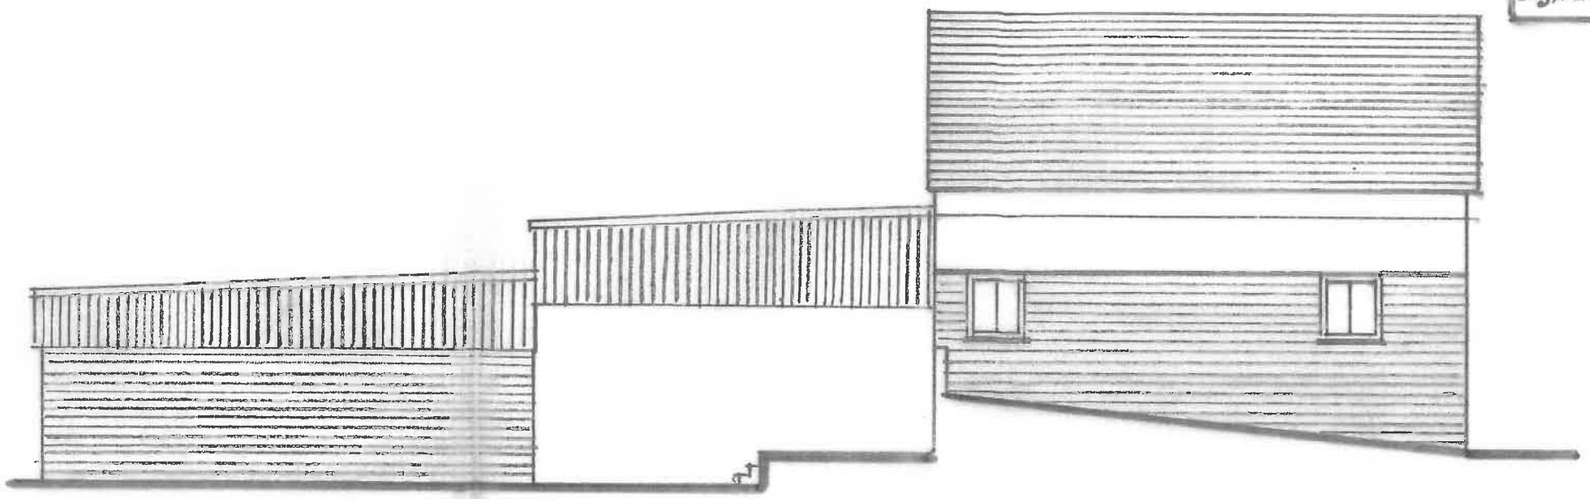

SIDE ELEVATION.

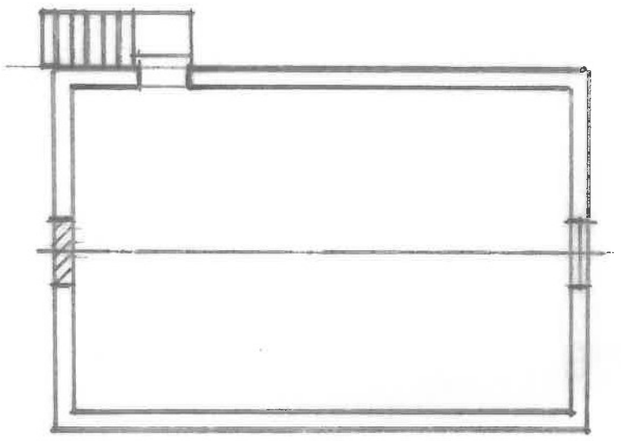

LOFT PLAN (Stone Bldg).

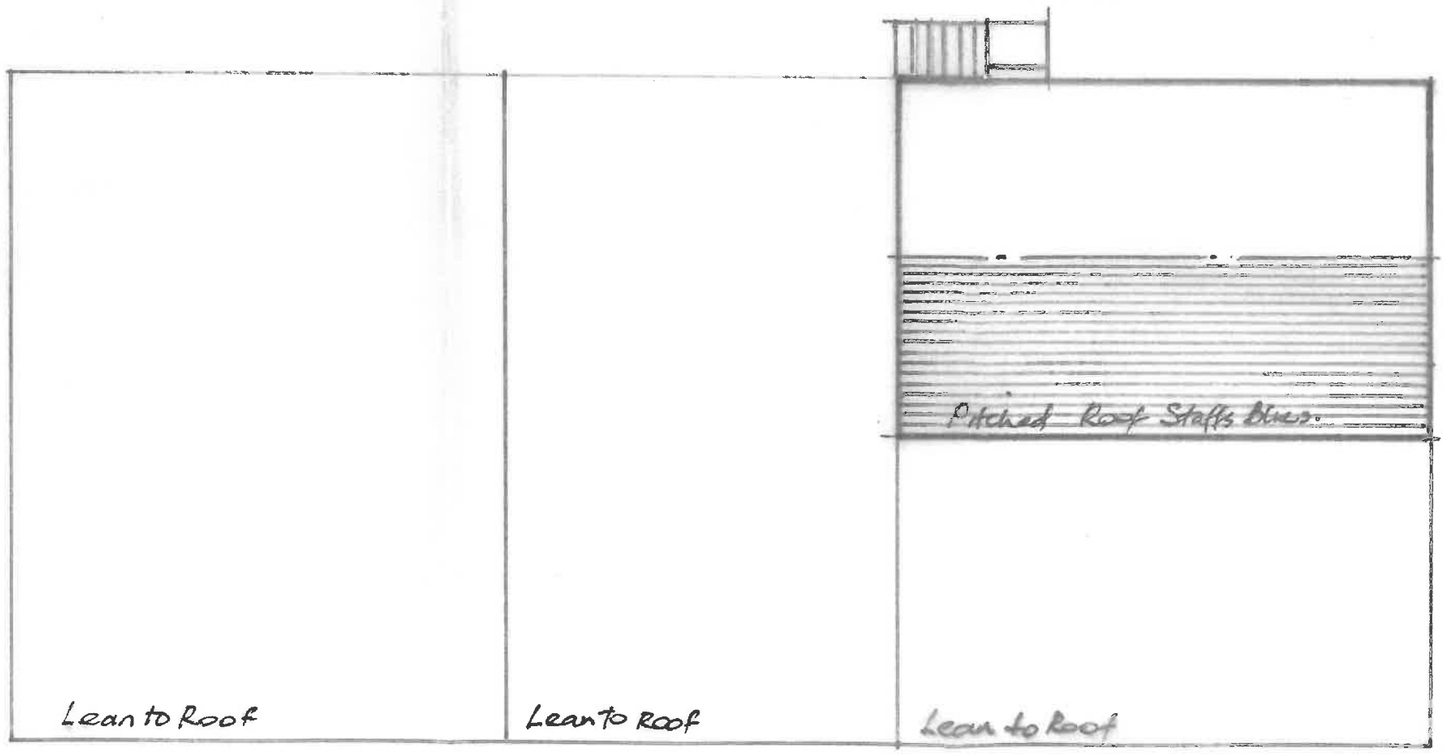

ROOF PLAN.

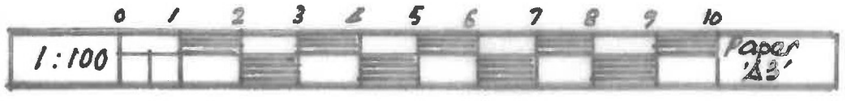

AS EXISTING DETAIL

HIGHER PARKHEAD FARM
IPSTONES EDGE
STAFFORDSHIRE
Client: MR. S. ADCOCK 29/9/19.

3

Drg N° SA19/3

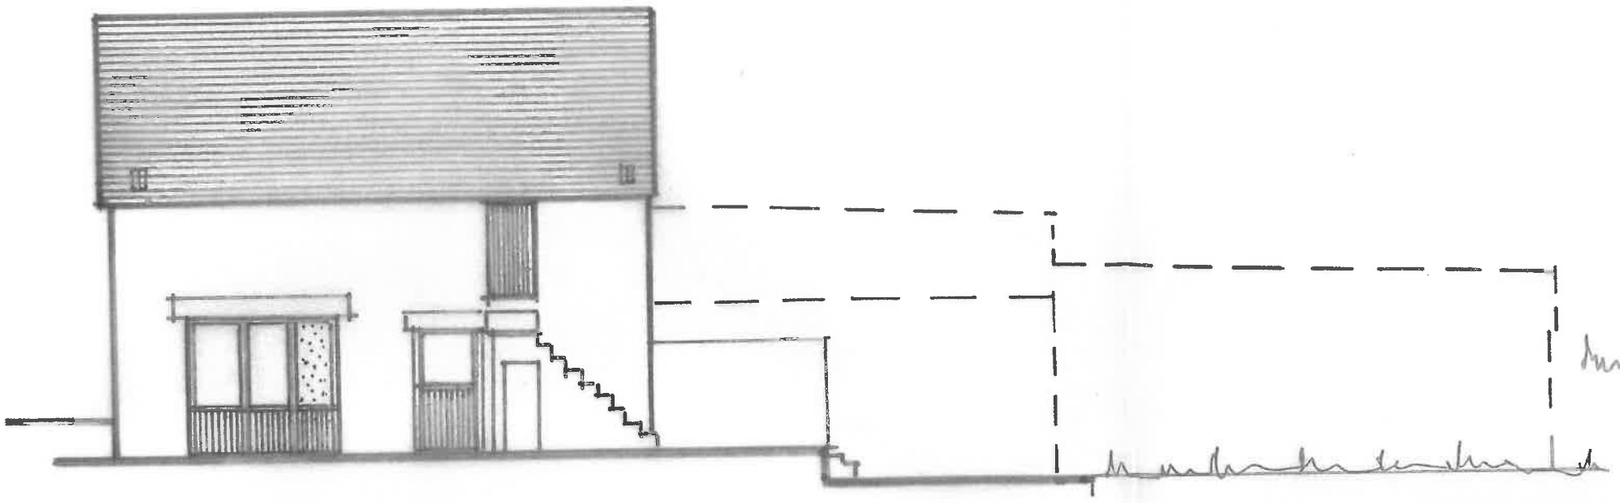

SIDE ELEVATION.

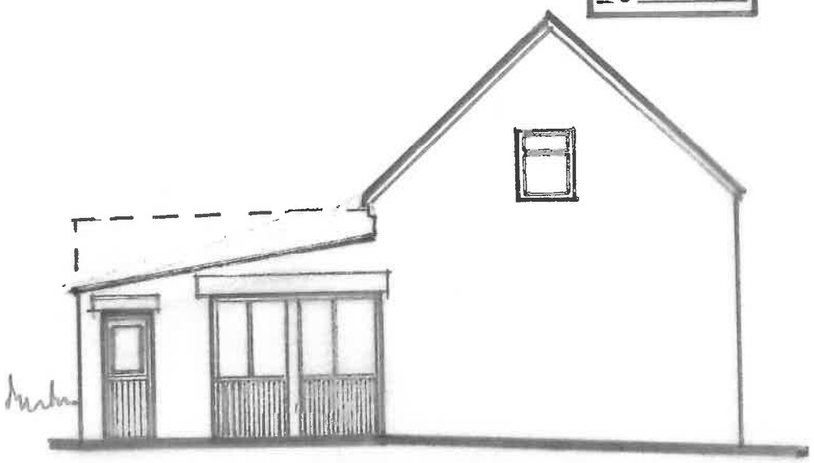

END ELEVATION.

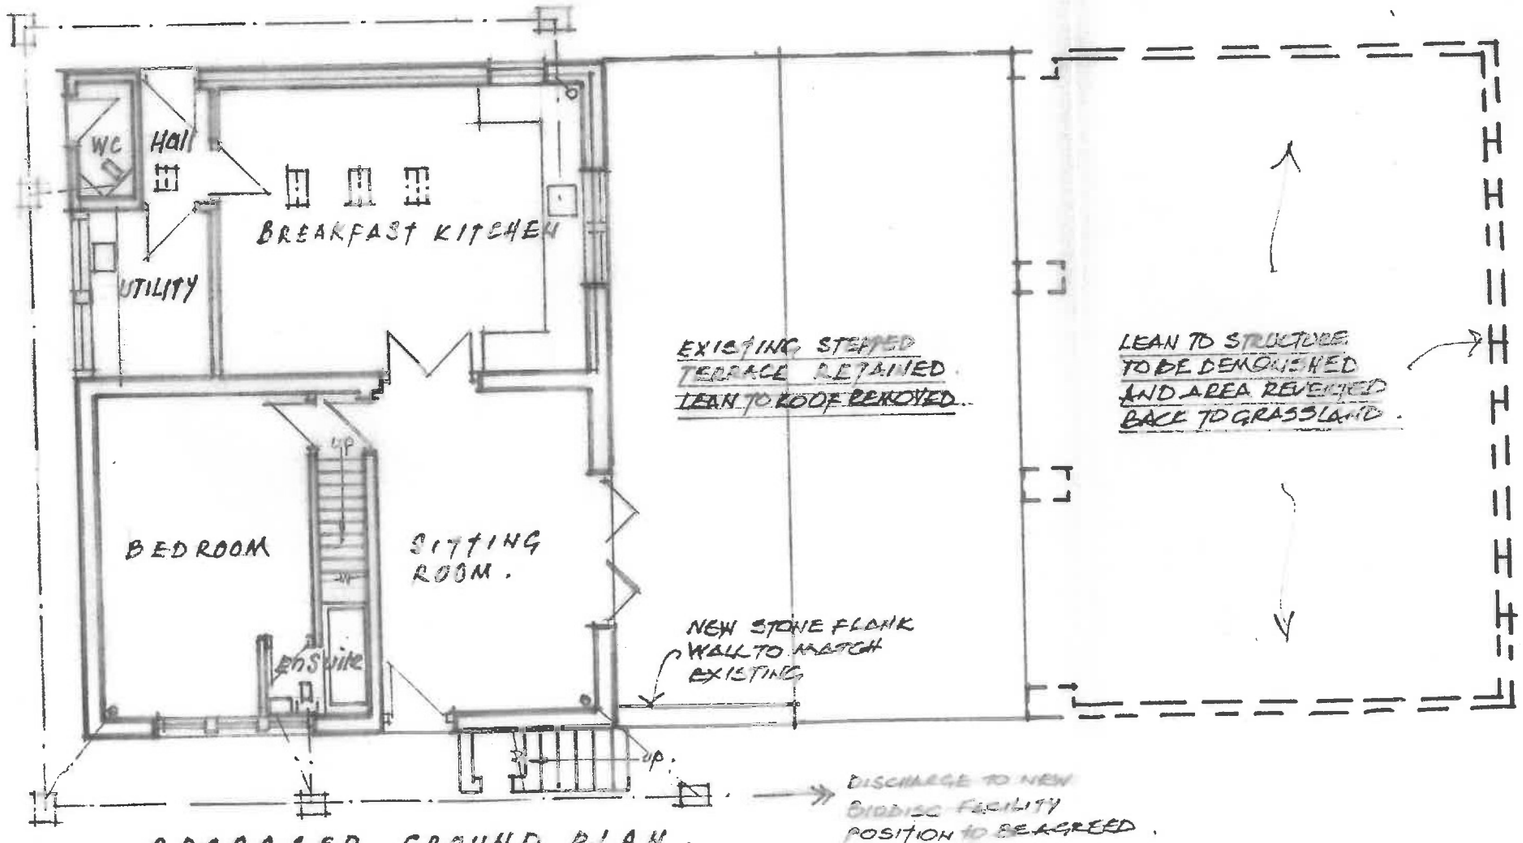

PROPOSED GROUND PLAN.

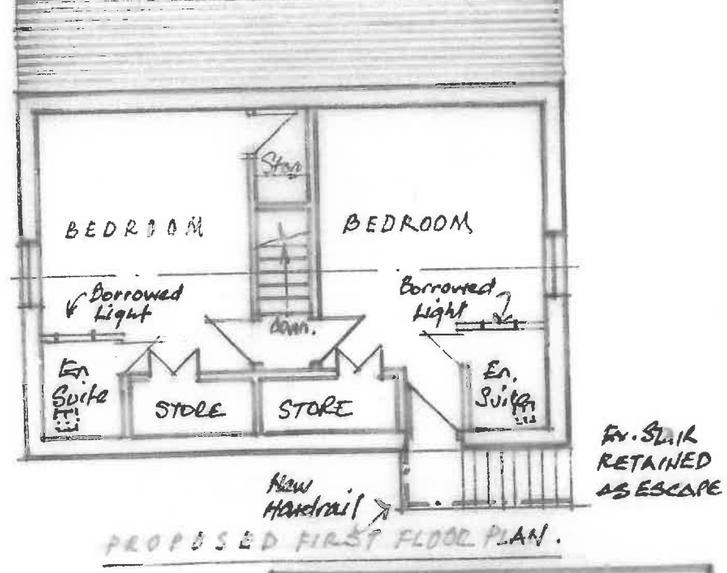

PROPOSED FIRST FLOOR PLAN.

0 1 2 3 4 5 6 7 8 9 10

1:100 Paper 'A3'

AS PROPOSED DETAIL

HIGHER PARKHEADFARM
IPSTONES EDGE
STAFFORDSHIRE.
Client: MR. S. ADCOCK 23/5/19.

4

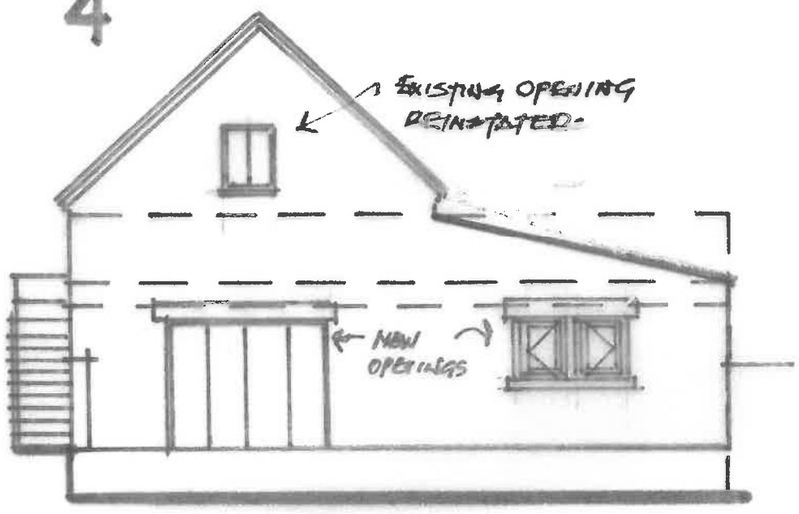

REAR ELEVATION

ALL NEW WORKS TO COMPLY FULLY WITH CURRENT BUILDING REGULATIONS & TO PLANNER'S SATISFACTION.

Drg n° SA/19/4A

REV 'A' Rooflight added per Client's request

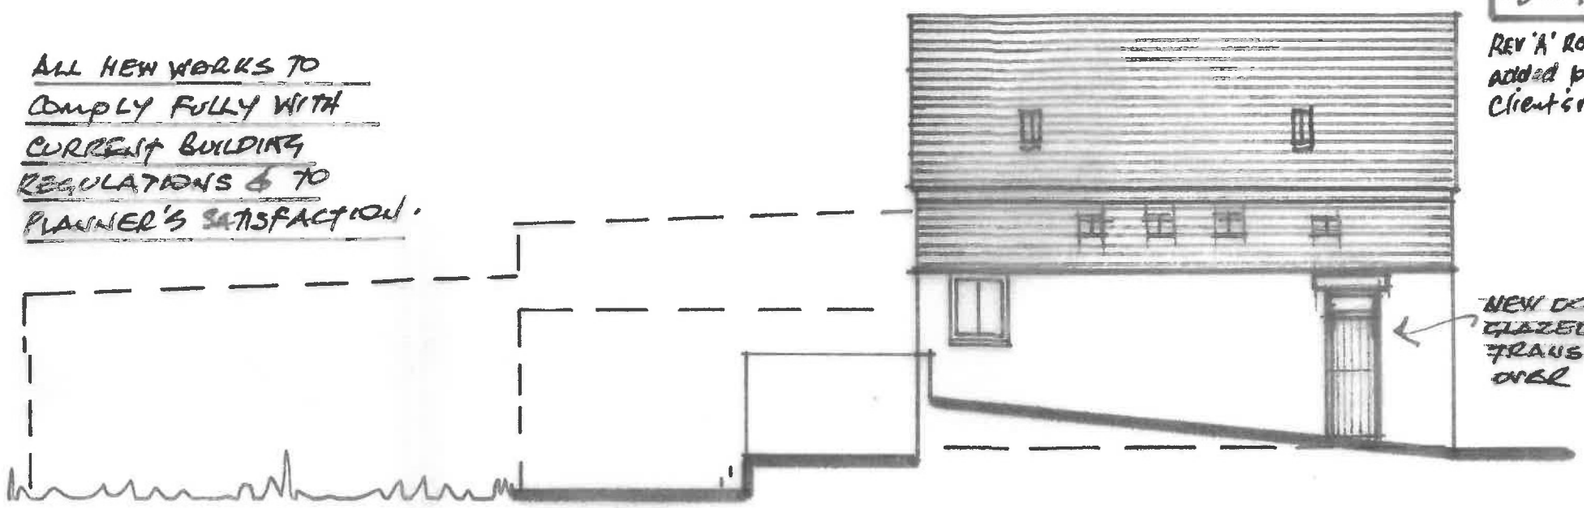

SIDE ELEVATION.

N.B.

FOR FIRST FLOOR PLAN REFER TO DRG. NO SA 19/3

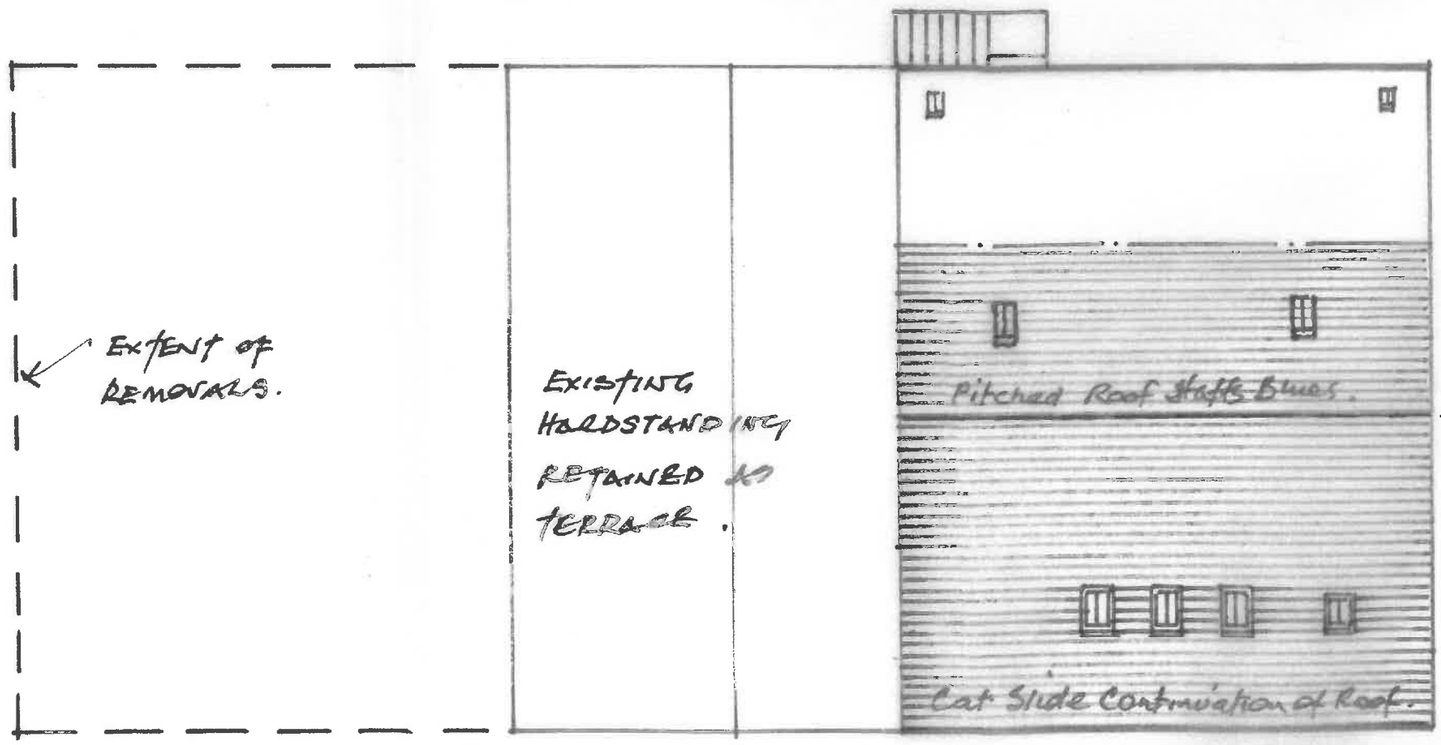

ROOF PLAN

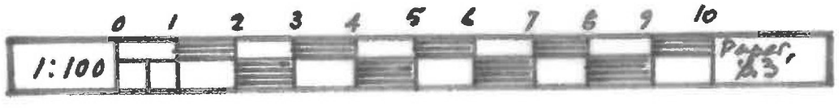

AS PROPOSED DETAIL.

HIGHER PARKHEAD FARM
IPSTONES EDGE
STAFFORDSHIRE
Client: MR S. LOCOCK 29/5/19