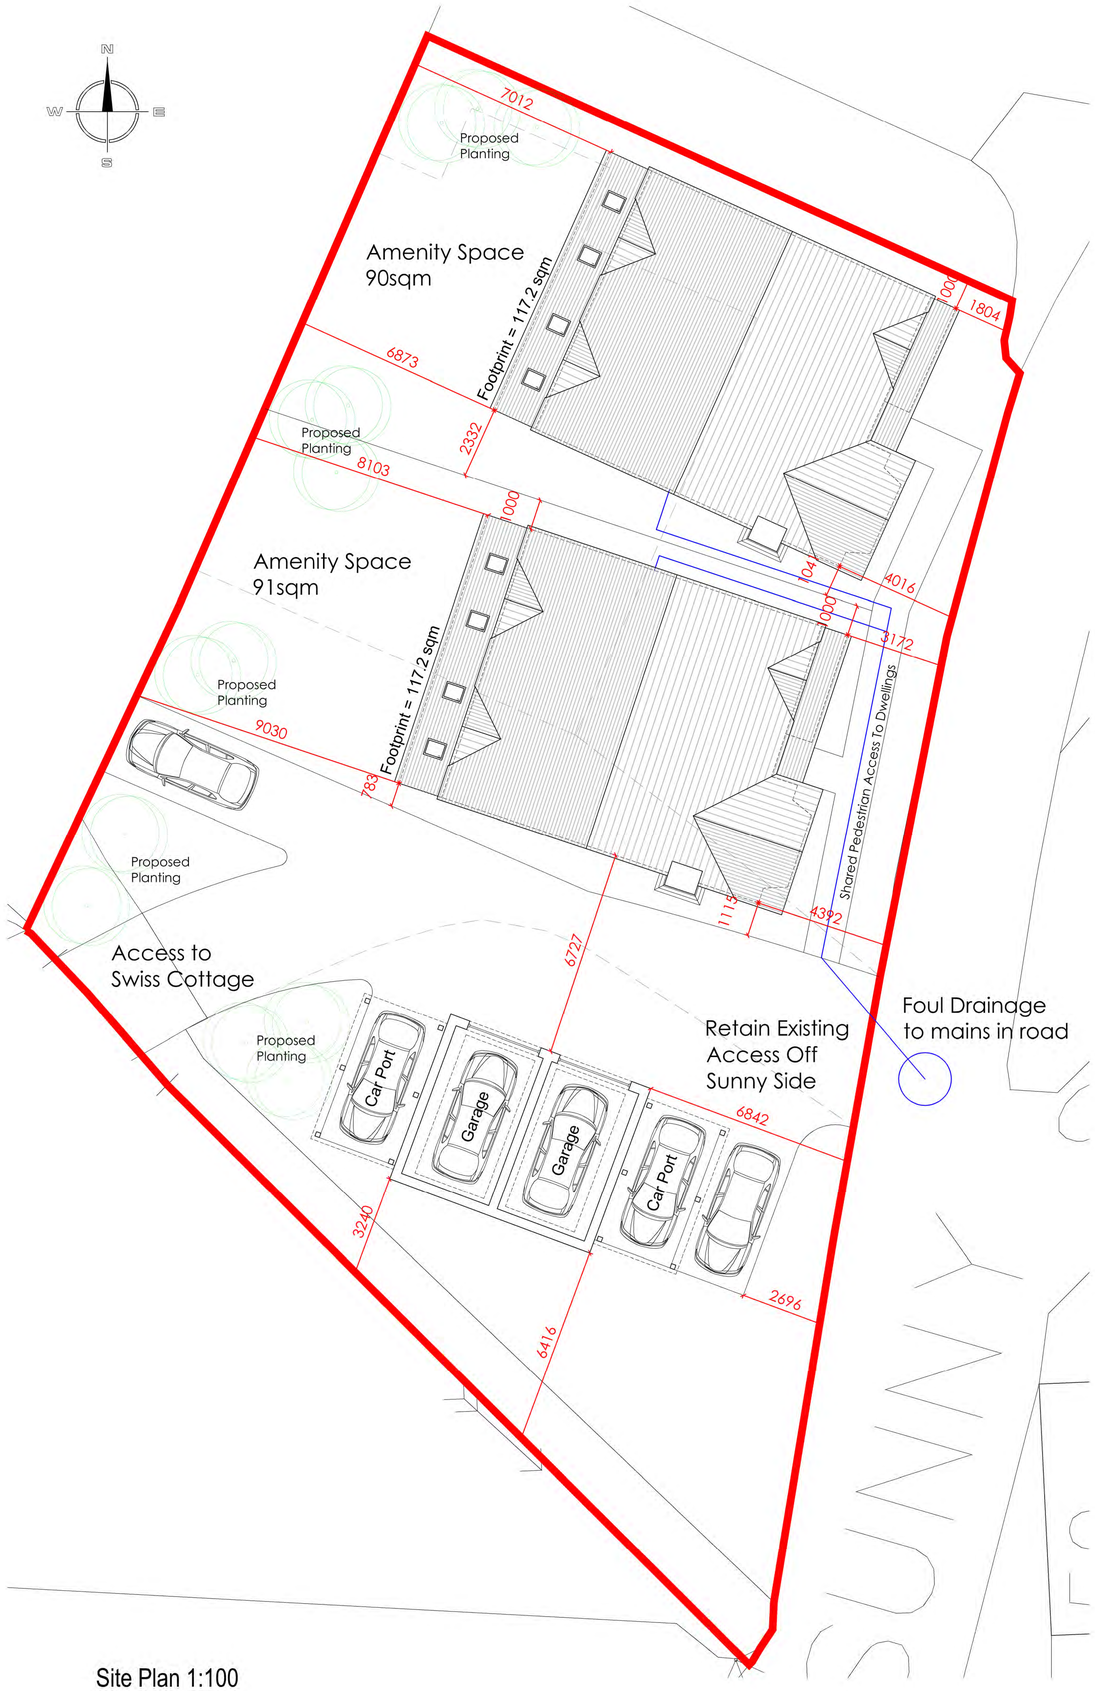

Site Plan 1:100

Proposed Garage & Car Ports

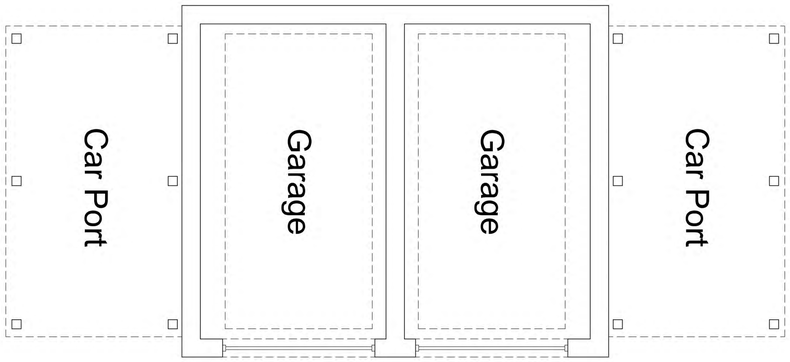

Floor Plan 1:50

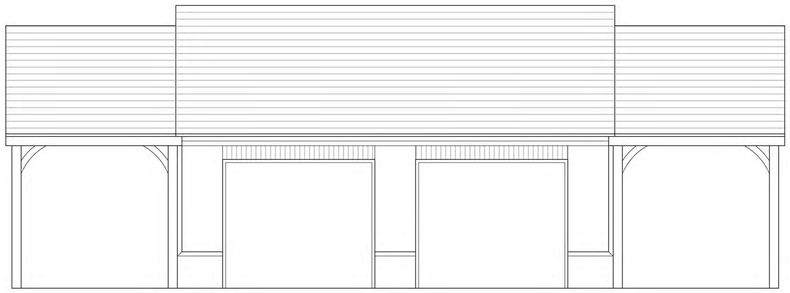

Front Elevation 1:50

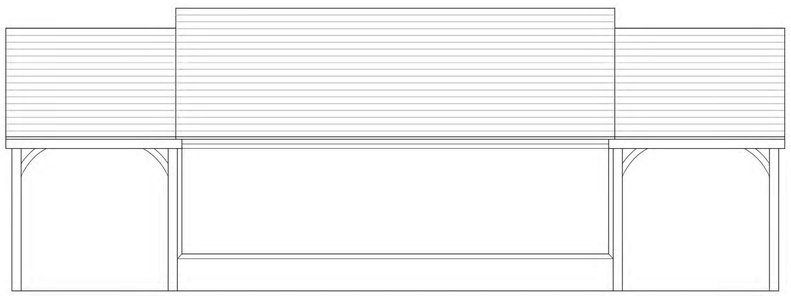

Rear Elevation 1:50

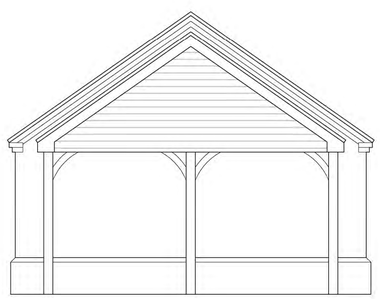

Side Elevation 1:50

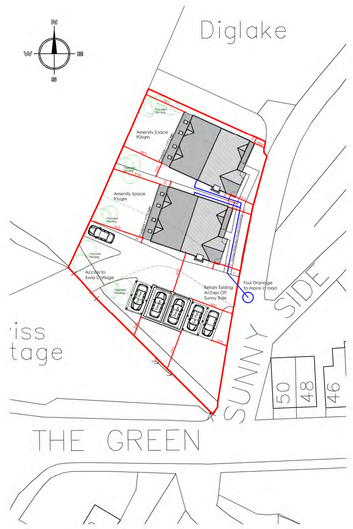

Site Plan 1:500

Copyright of this drawing is vested in the Architect and it must not be copied or reproduced without consent. Figured dimensions only are to be taken from this drawing. All contractors must visit the site and be responsible for taking and checking all dimensions relative to their work. Hewitt&Carr Architects Ltd are to be advised of any variation between drawings and site conditions.
CLIENTS ARE ADVISED TO CLARIFY DIMENSIONS WITH THE ARCHITECT PRIOR TO SETTING OUT AND NOT TO SCALE FROM THE DRAWING

Rev.	Drawn	Comments	Date
A	BVC	Labels amended and footprint added	23.10.19
B	BVC	Additional information added to site plan	11.11.19

Hewitt&Carr Architects
A: 2-4 Cross Street I Cheadle I Staffordshire I ST10 1NP
T: 01538 756888
E: enquiries@hcarchitects.co.uk
W: www.hcarchitects.co.uk

Client
Mr A. Jones & Mr D. Jones

Project
Two Residential Dwellings at Land at Sunnyside, Kingsley, Stoke-on-Trent

Title
Site Plan & Proposed Garage and Car Port Plans & Elevations

Status
Scheme

Date SEP 2019 Drawn BVC

Scale @A1 As Stated Checked

Project No 00913 Drawing No. AS(0)06 Rev. B

SCHEME

File Ref: H:\[illegible]