Metres
01 02 03 04 05 10

SCALE 1:200

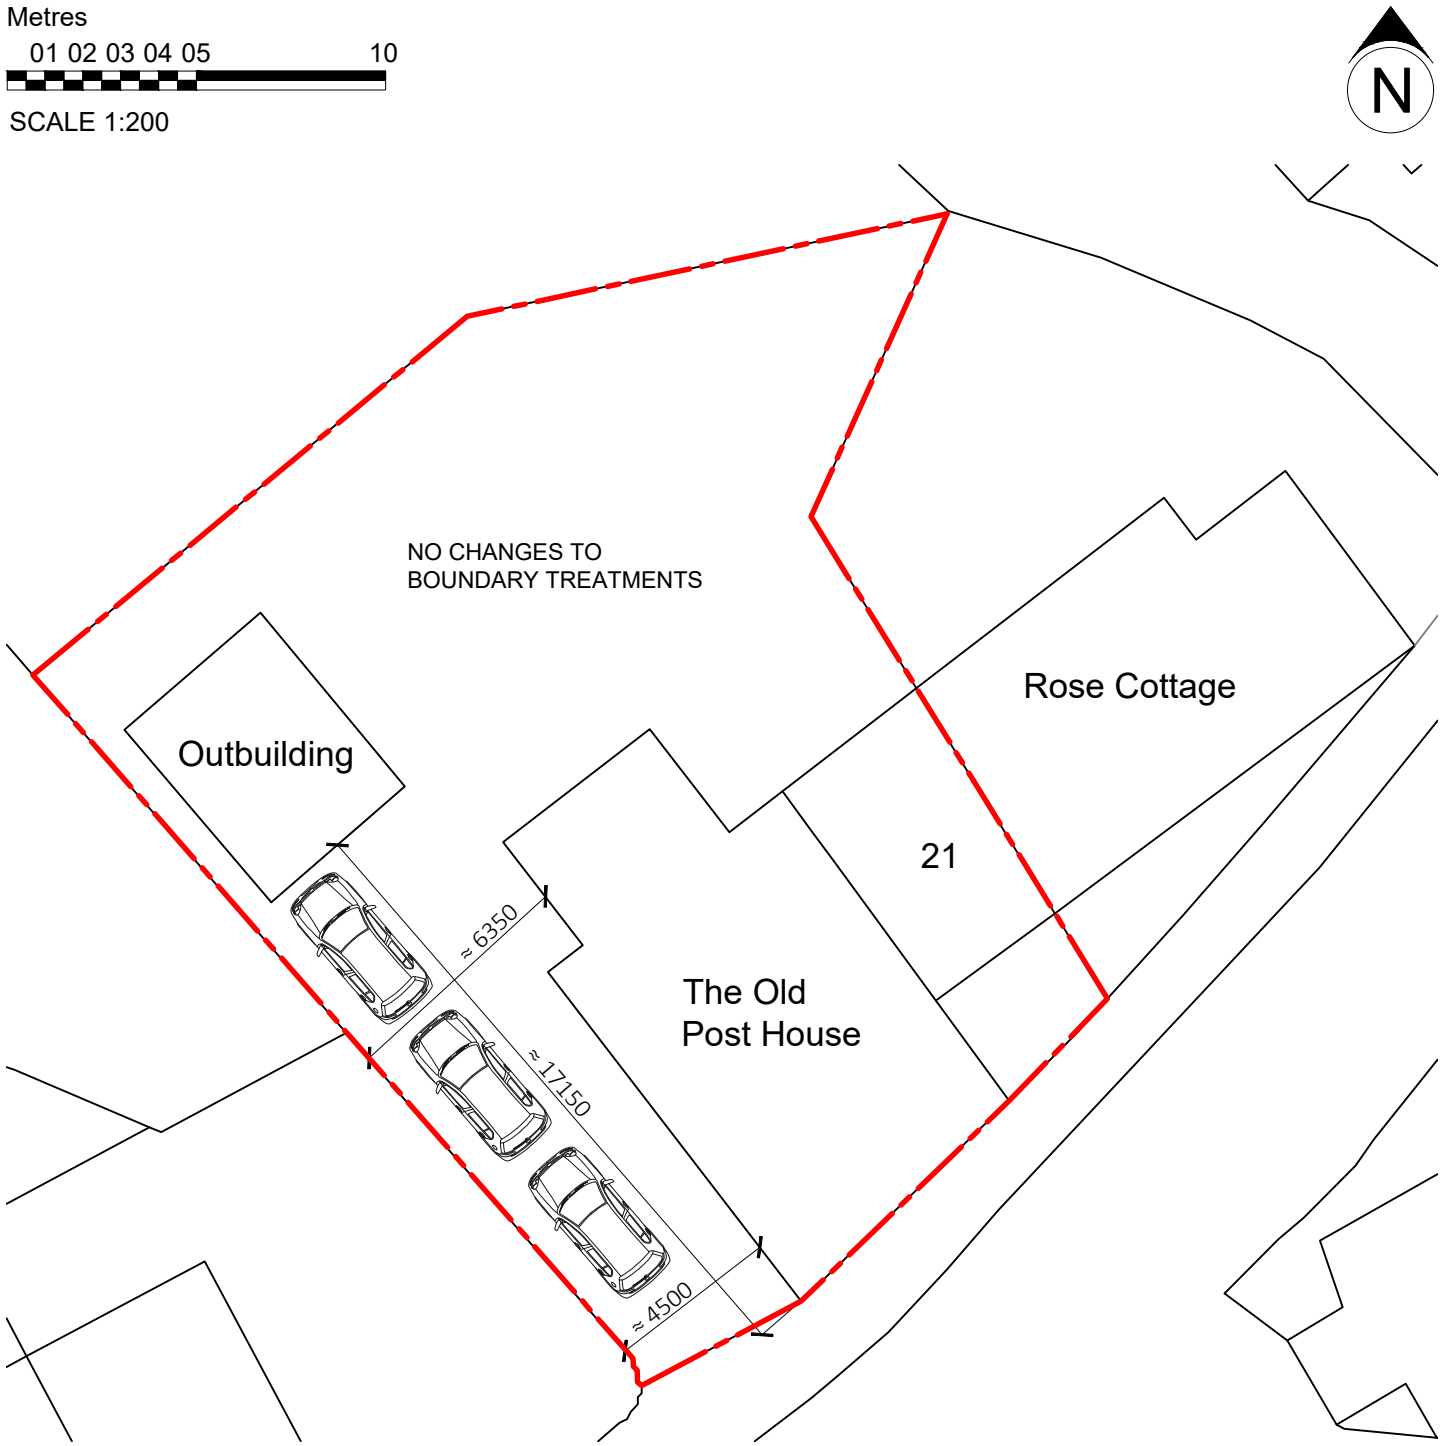

NOTES

.	.	.

ADDED VALUE ARCHITECTURE

Registered Office:
Added Value Architecture Ltd.
Grosvenor House, 3 Chapel St.
Congleton, CW12 4AB

Company No: 11124740
e. architect@ava-ltd.com
t. 01260 633 150 / 07801 44 03 11
www.ava-ltd.com

The Old Post House

High Street, Dilhorne, ST10 2PE
For Mr and Mrs Maguire

Site/Block Plan
After Change of Use

Scale:	1:200 @A4	
Date:	November 2019	
Ref:	191010(PR)001	revision -