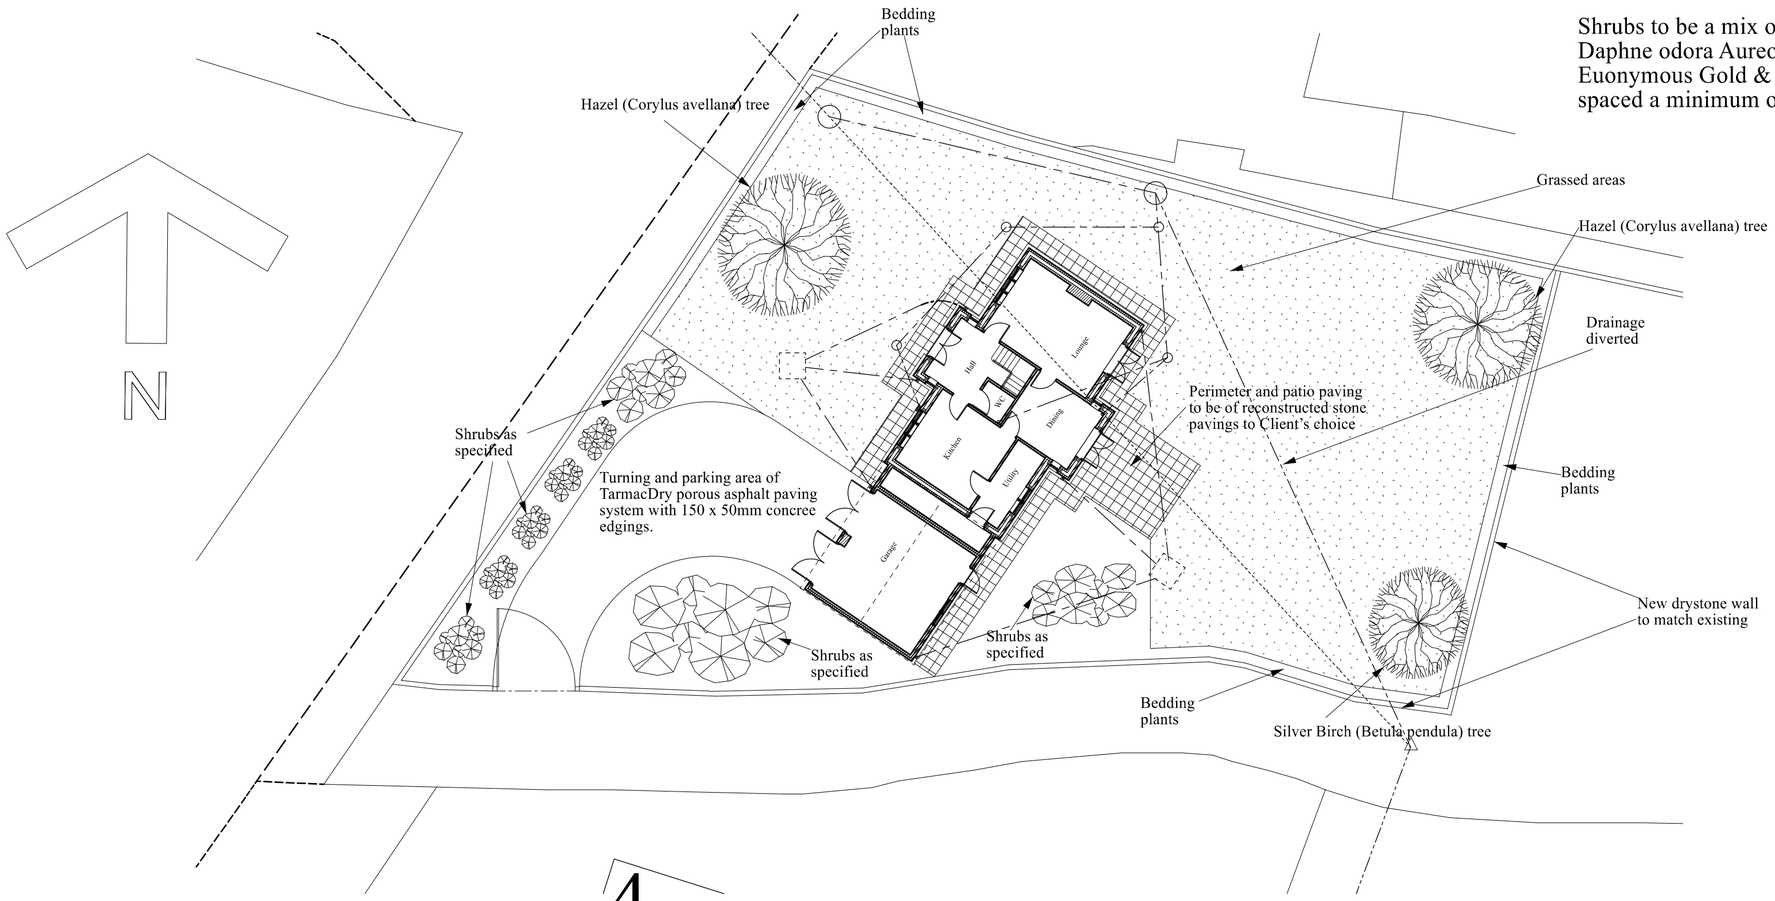


Shrubs to be a mix of Cotoneaster Franchetti, Common Broom, Daphne odora Aureomarginata, Pachysandra Terminalis, Euonymous Gold & Silver & Cotoneaster conspicorus 'Decorus' spaced a minimum of 1 metre apart.

4

Council Houses

SITE PLAN

MR. M. TITTERTON

DATE NOVEMBER 2019

PROPOSED NEW DWELLING

AT
FOXT ROAD,
FOXT,
STOKE-ON-TRENT.
ST10 2HN

SCALE (AT A2):
SITE PLAN 1:200

DRAWN BY:

MALCOLM SALES
QUANTITY SURVEYORS, DESIGNERS
& BUILDING COST CONSULTANTS
CURCHILL SUITE,
LULWORTH HOUSE,
51, HIGH STREET,
CHEADLE, STOKE-ON-TRENT,
STAFFS. ST10 1AR
TEL: 01538 757233
MOB: 07889 225437
E-MAIL: Malcolm.sales@salesqs.co.uk

FOR PLANNING APPLICATION

DRAWING NR. 1909/12/04