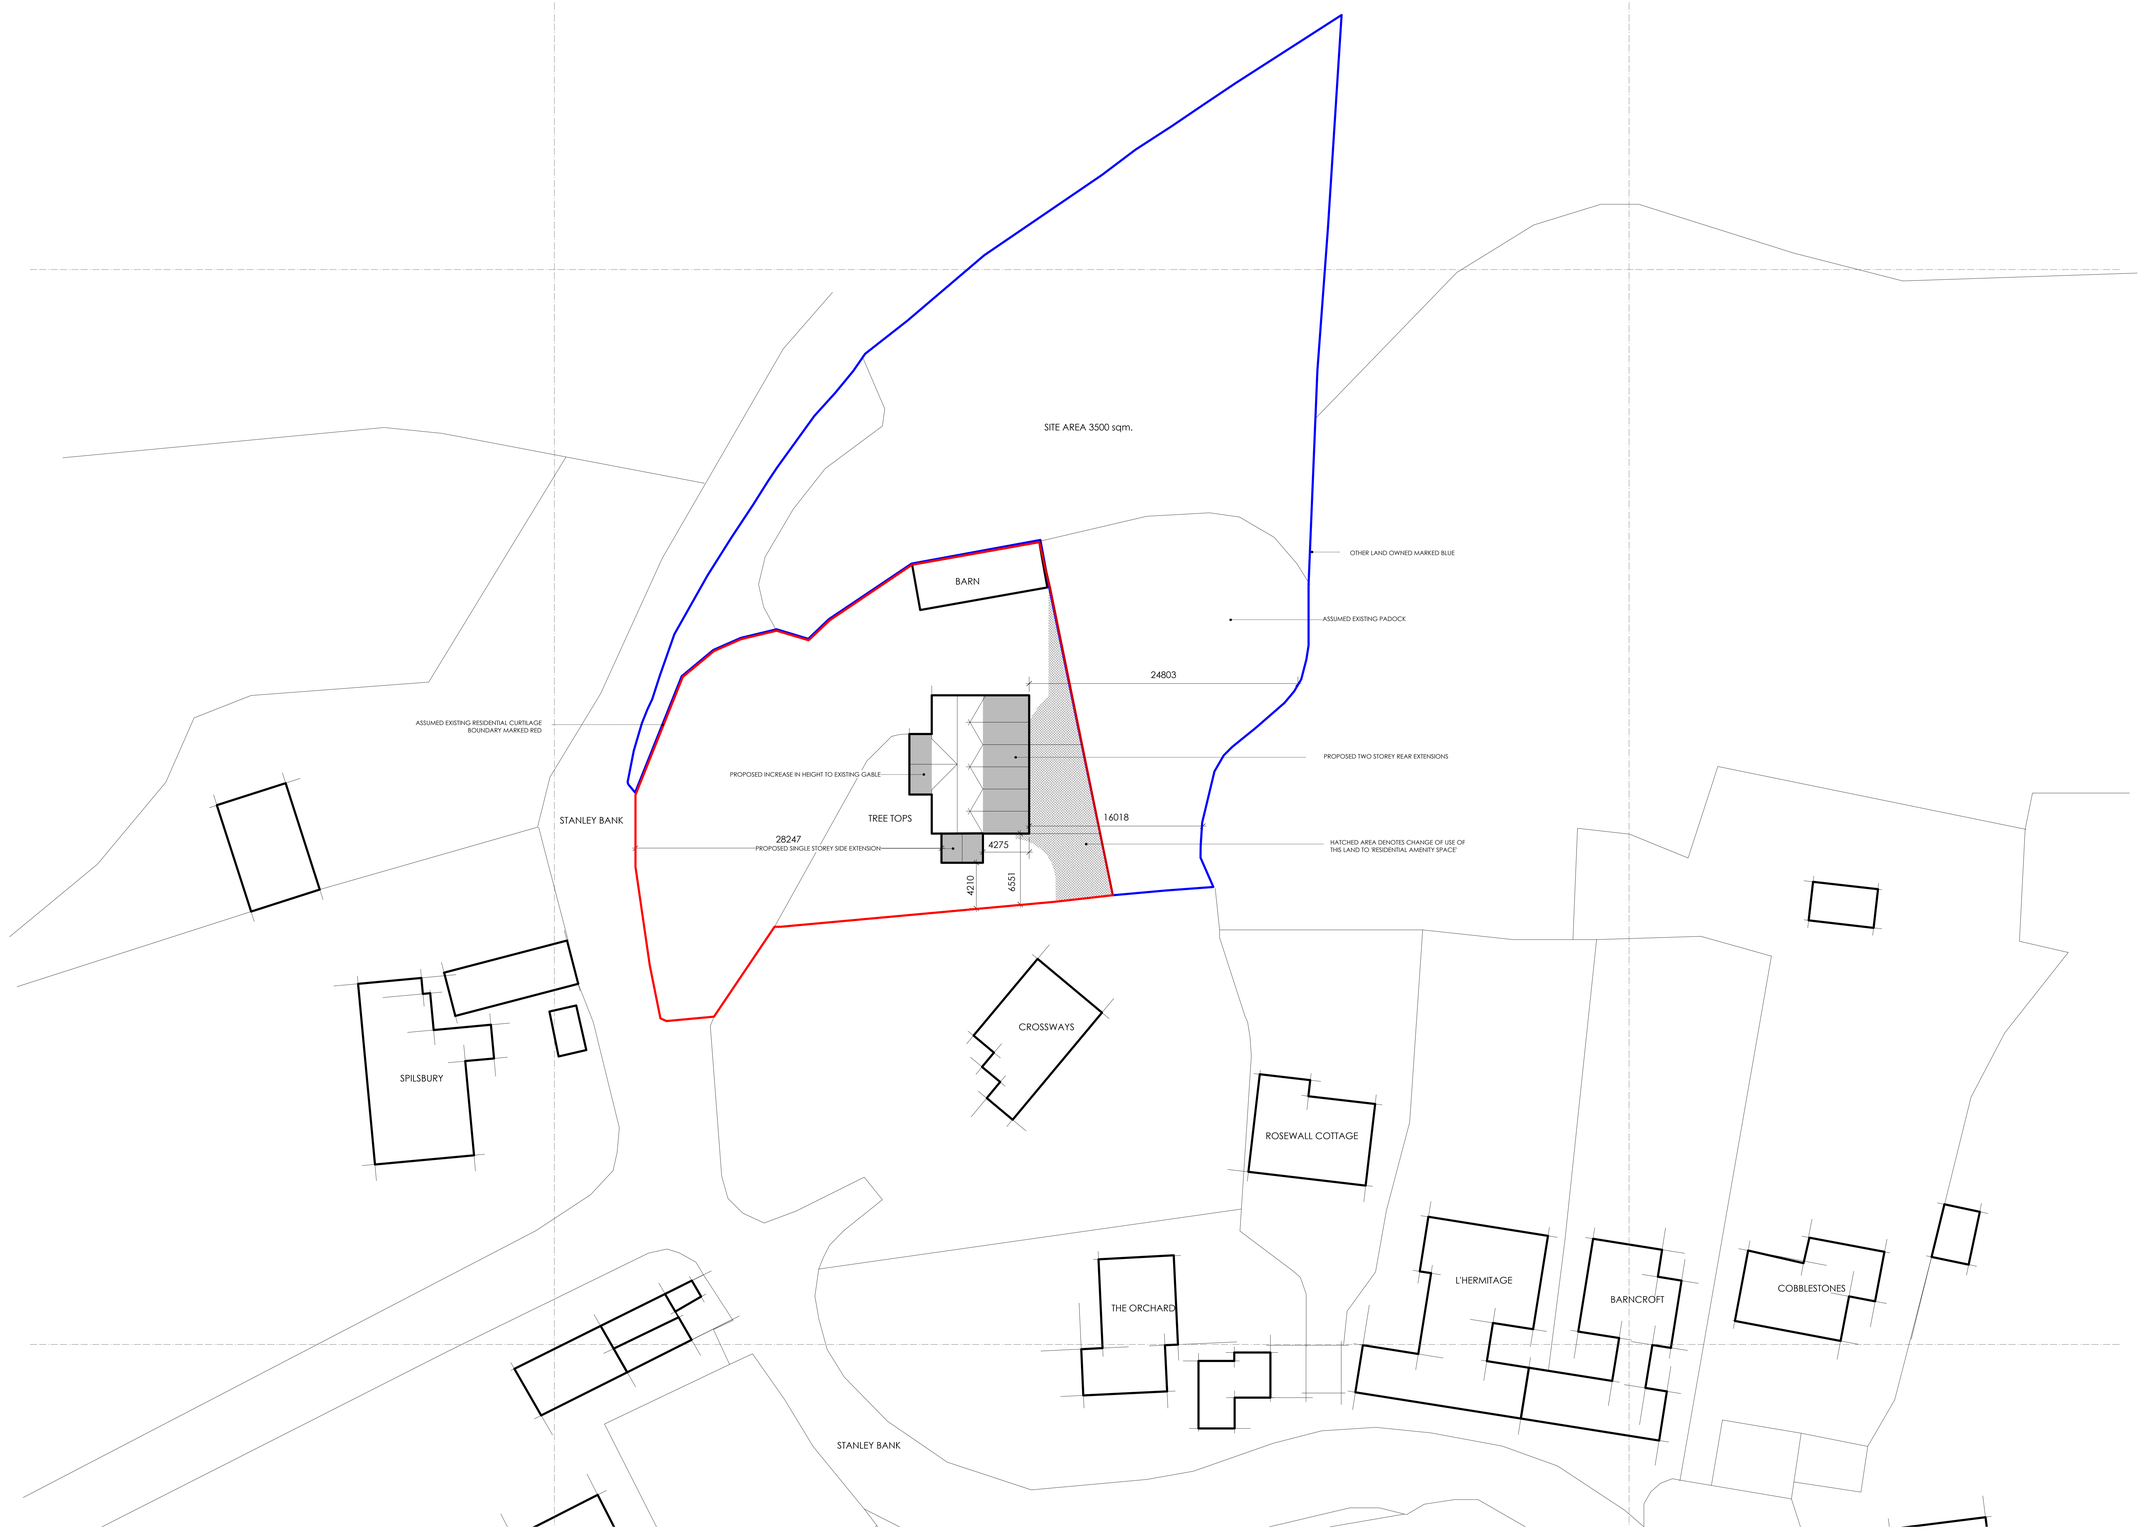

North

Project Title

MR & MRS MALCOLM BEARDMORE,
EXTENSIONS AND ALTERATIONS AT TREE TOPS, STANLEY BANK ST9 9LT

Drawing Title

SITE PLAN

Status

PLANNING SUBMISSION

Scale

1:200@A0

Date

NOVEMBER 2019

Job No.

0489

Drawing Number

489_GA_B-007

Revision

CHRIS RALPHS | ARCHITECTS

Windsor House | 5a King Street | Newcastle | Staffs | ST5 1EH
T +44(0)1782 979 099
E info@chrisralphsarchitects.com
W www.chrisralphsarchitects.com
Registered in England. no. 07353969