



FRONT (WEST) ELEVATION - PROPOSED




SIDE (SOUTH) ELEVATION / SITE SECTION - PROPOSED

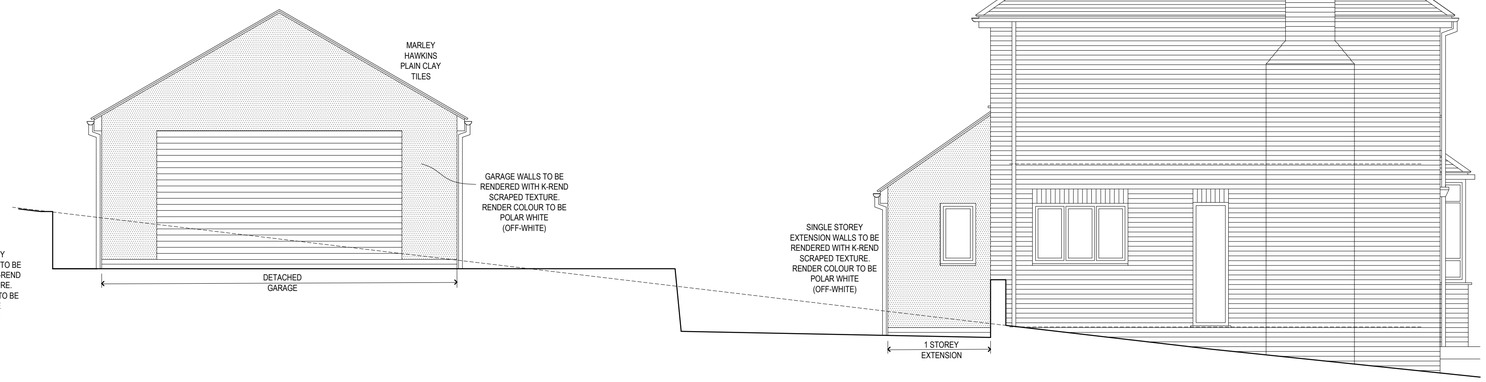


REAR (EAST) ELEVATION - PROPOSED

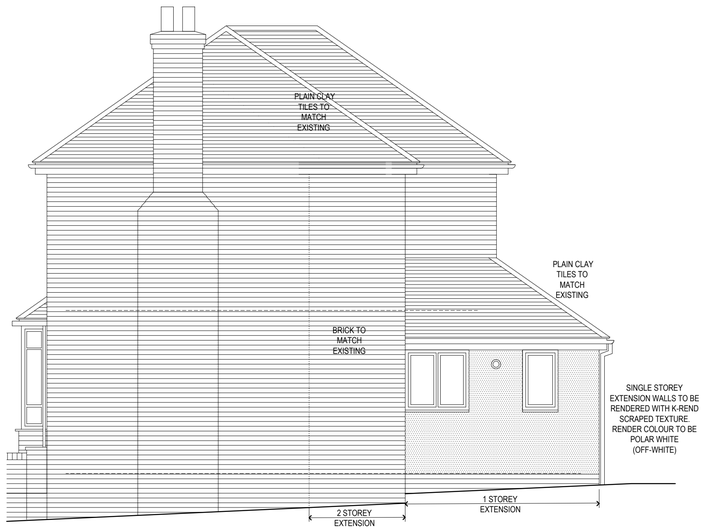


SIDE (NORTH) ELEVATION - PROPOSED

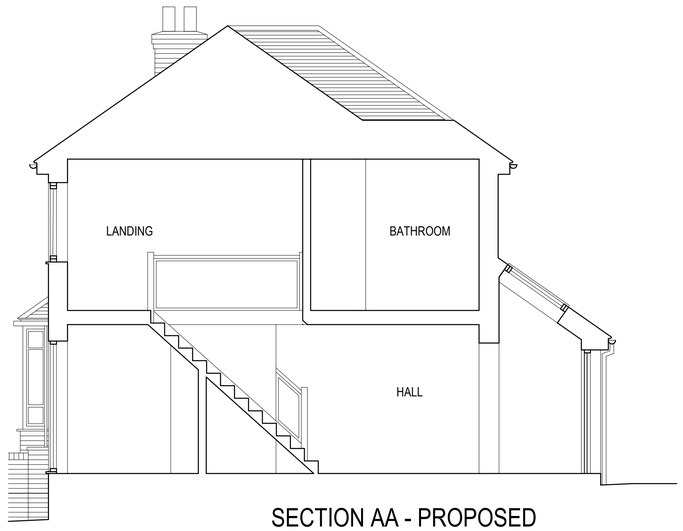


SECTION AA - PROPOSED

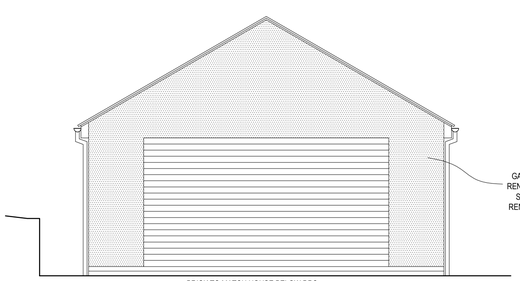


GARAGE SOUTH ELEVATION / SITE SECTION - PROPOSED

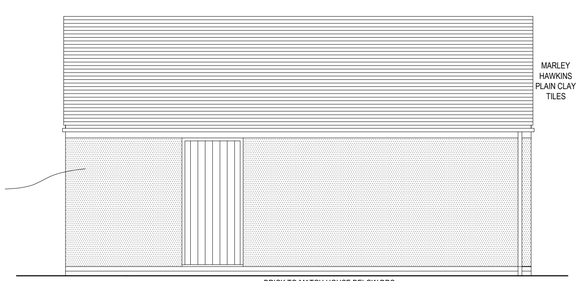

GARAGE EAST ELEVATION - PROPOSED

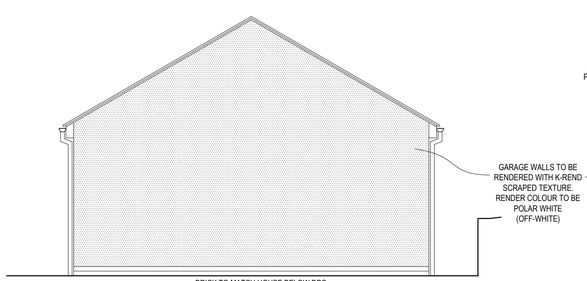

GARAGE NORTH ELEVATION / SITE SECTION - PROPOSED

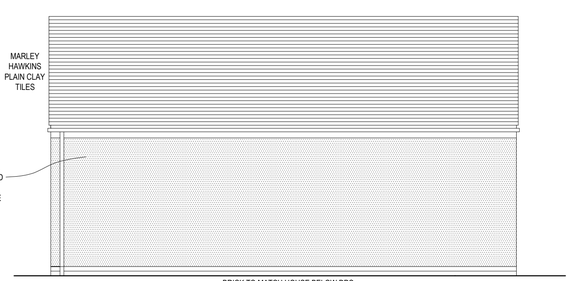

GARAGE WEST ELEVATION - PROPOSED

SCALE
0 1m 5m

©COPYRIGHT DAVID BAILEY ARCHITECT LTD

NOTES:
THE BUILDER / CONTRACTOR MUST CHECK DIMENSIONS AND DETAILS ON SITE PRIOR TO ORDERING MATERIALS, FABRICATING ANY COMPONENTS, ETC. AND SHOULD NOT RELY ON SCALING OFF DRAWINGS.

REV.	DESCRIPTION	DATE	INT.
A	RENDER INFORMATION	NOV 19	DB

DAVID BAILEY ARCHITECT LTD
Gillow Fold Farm, 26 Mow Lane, Gillow Heath,
Biddulph, Staffordshire, ST8 6QQ
Tel: 01782 516355 E-mail: davidbailey.architect@btinternet.com

PROJECT: 38 LEEK ROAD, CHEADLE, STAFFORDSHIRE, ST10 1JF - EXTENSIONS & ALTERATIONS

SCALE: 1:50 @A1
DATE: MAR 2019
DRAWN BY: DB

TITLE: ELEVATIONS AND SECTION - PROPOSED
JOB NUMBER: 00769
DRAWING NUMBER: 00769-006A