




North West Elevation scale 1:100 @ A3

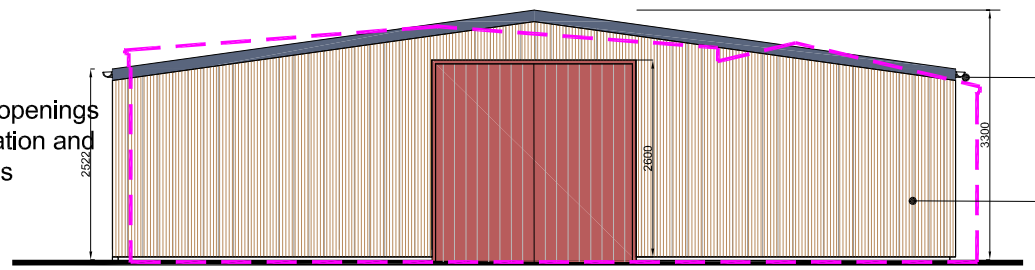


South West Elevation scale 1:100 @ A3

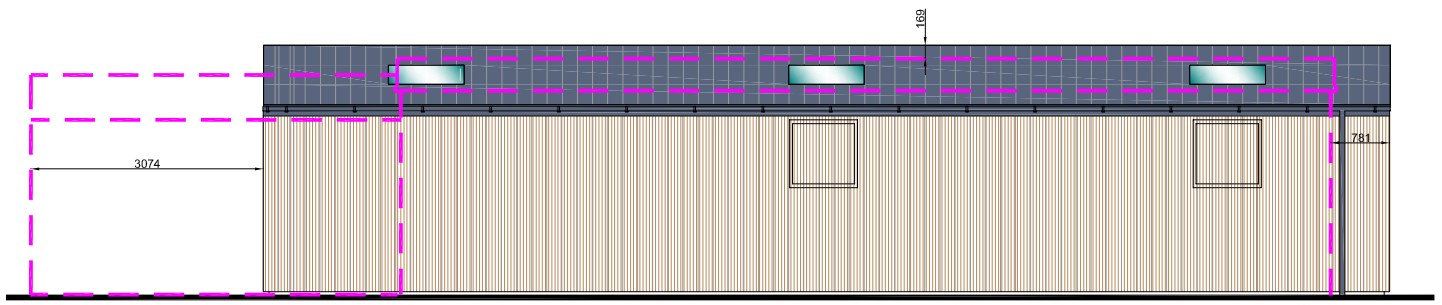


South East Elevation scale 1:100 @ A3

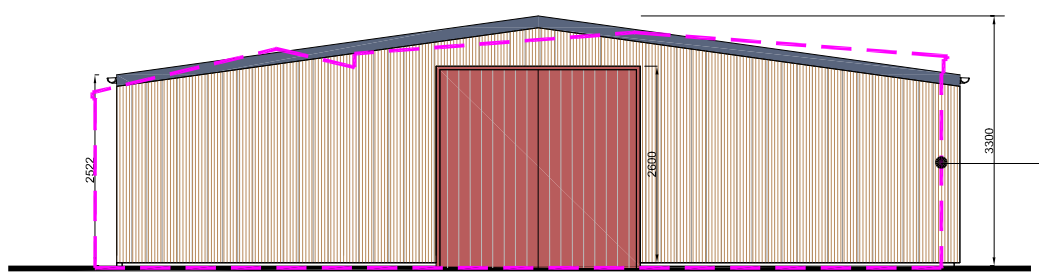

North East Elevation scale 1:100 @ A3

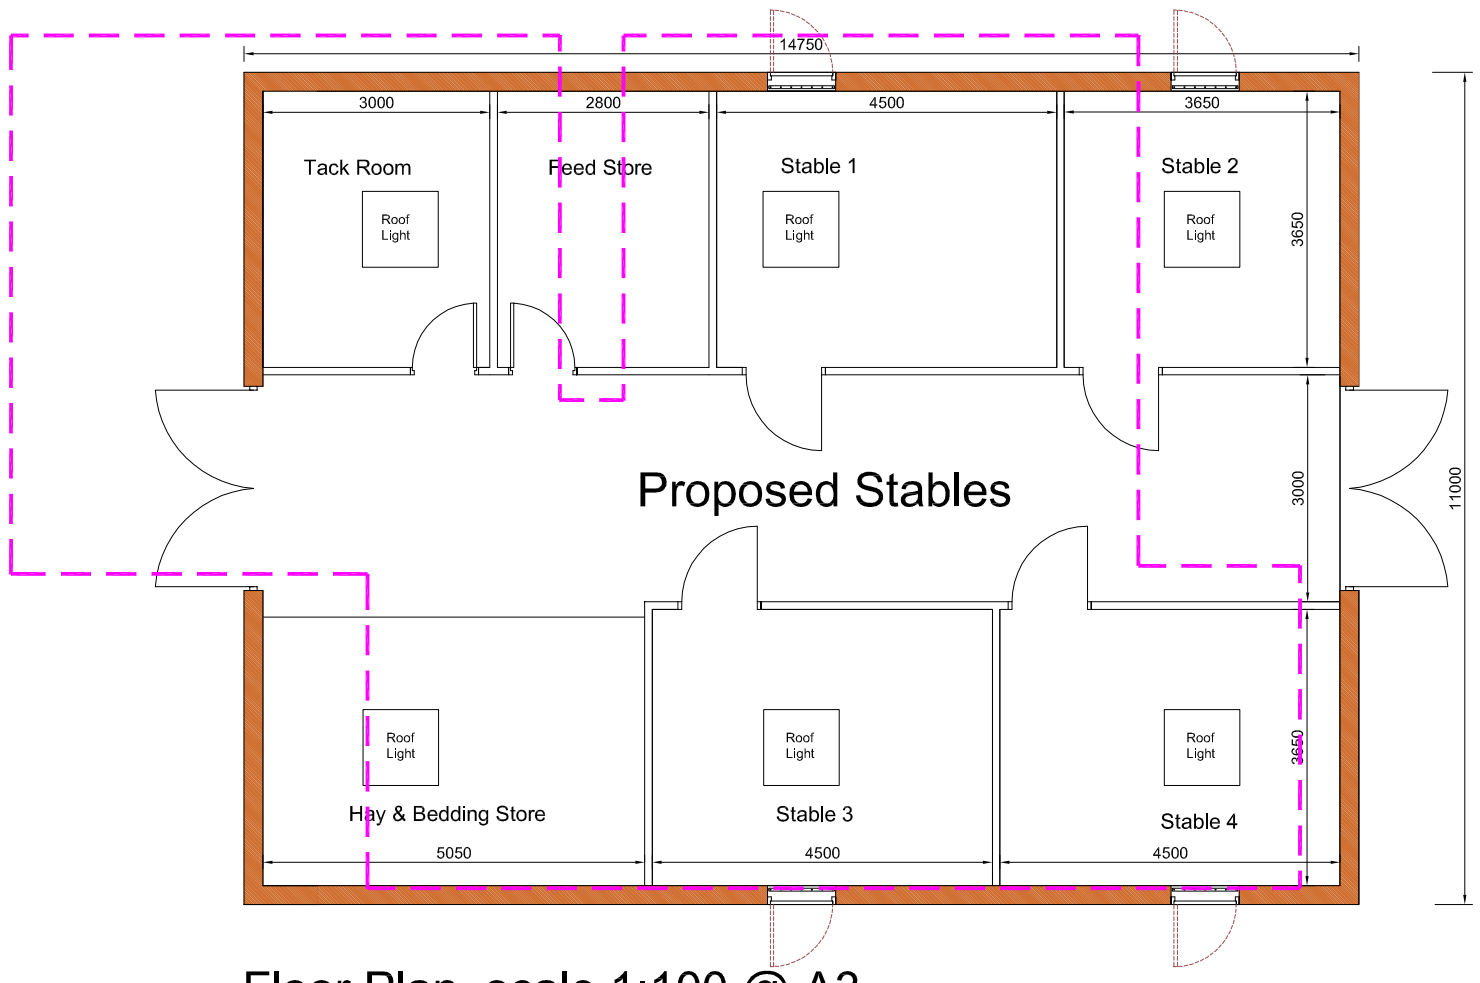

Floor Plan scale 1:100 @ A3

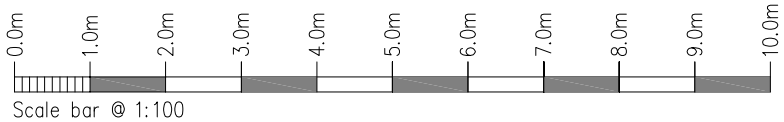

Rev.	Drawn	Comments.	Date

MAC
ARCHITECTURAL DESIGN LTD
Moorland House, 123 Moorland Road, Burslem, ST6 1JD.
T:01782 503302 E:admin@mac-arch.co.uk

Client:
Mr & Mrs Smith

Project:
Proposed stables on land adjacent The Bungalow, Bailey's Bank, Gillow Heath, Nr Biddulph, Staffordshire

Title:
Proposed Plans & Elevations

Status:
Planning.

Paper Size A3: Date: April 2019 Drawing Ref: 1583-AL05F