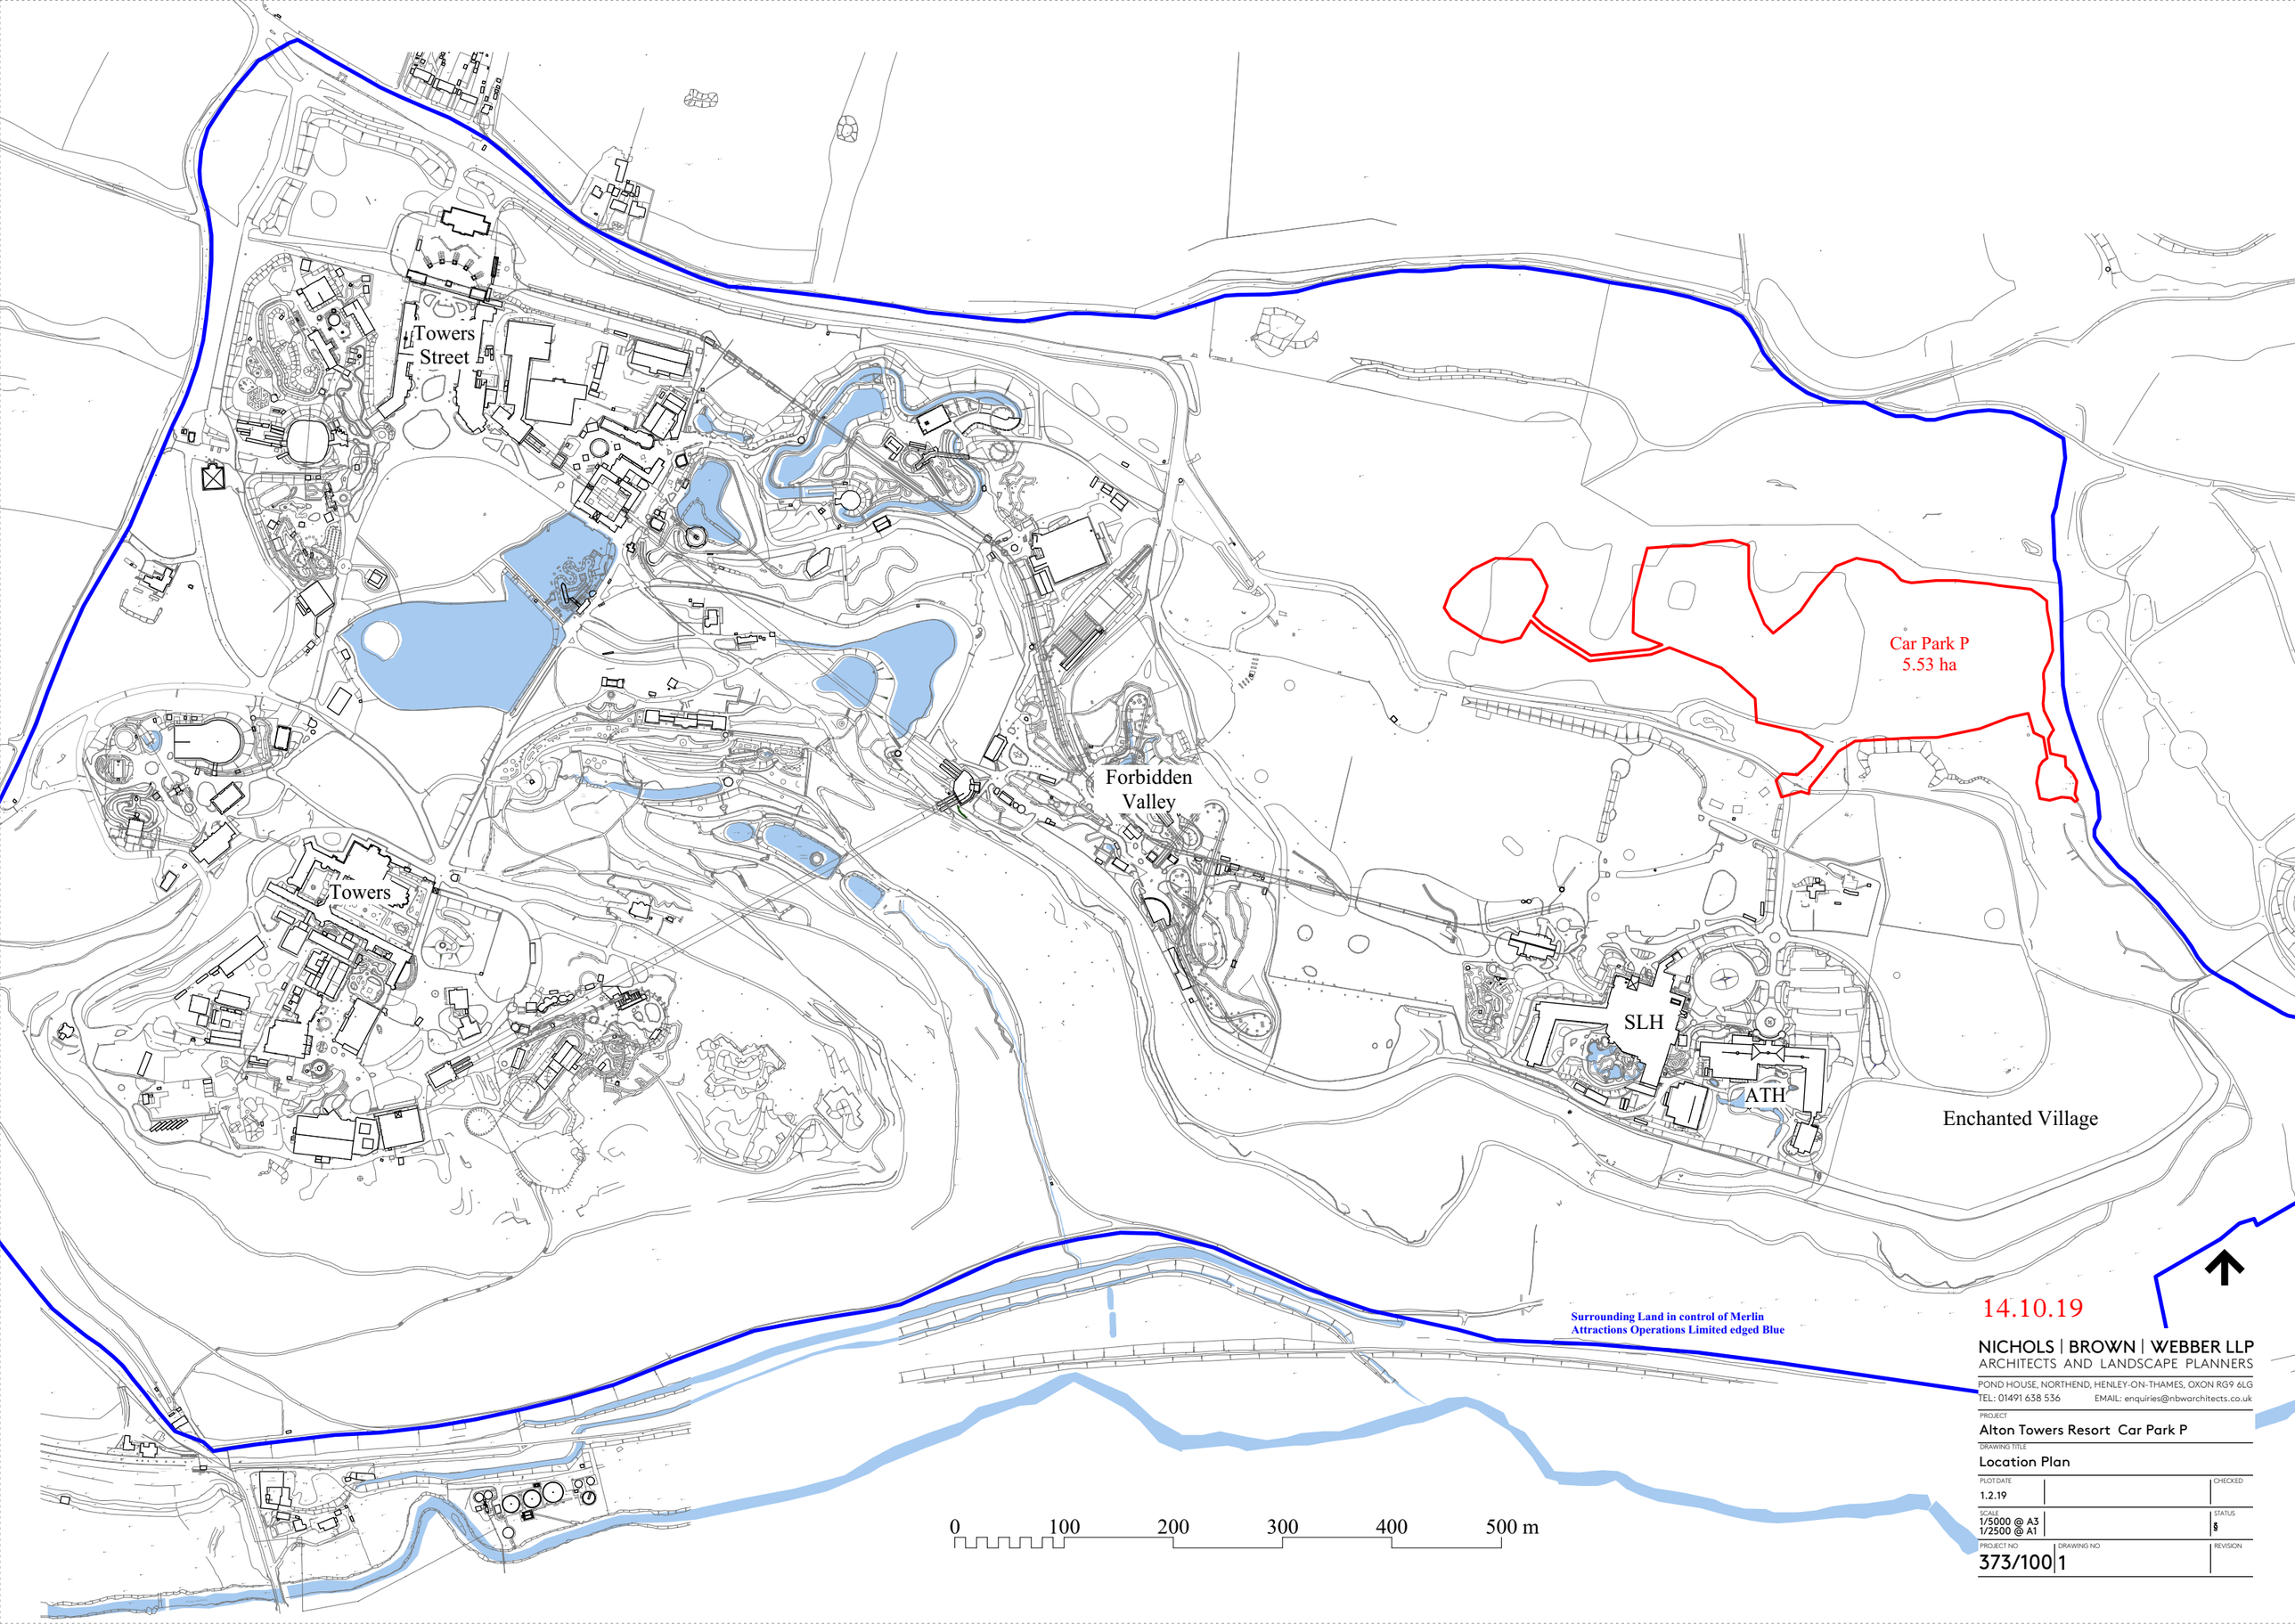



Surrounding Land in control of Merlin Attractions Operations Limited edged Blue

14.10.19

NICHOLS | BROWN | WEBBER LLP
ARCHITECTS AND LANDSCAPE PLANNERS
POND HOUSE, NORTHEND, HENLEY-ON-THAMES, OXON RG9 6LG
TEL: 01491 638 536 EMAIL: enquiries@nbwarchitects.co.uk

PROJECT
Alton Towers Resort Car Park P

DRAWING TITLE
Location Plan

| PLOT DATE | CHECKED |
|---|---|
| 1.2.19 | |

| SCALE | STATUS |
|---|---|
| 1/5000 @ A3<br>1/2500 @ A1 | S |

| PROJECT NO | DRAWING NO | REVISION |
|---|---|---|
| 373/100 | 1 | |