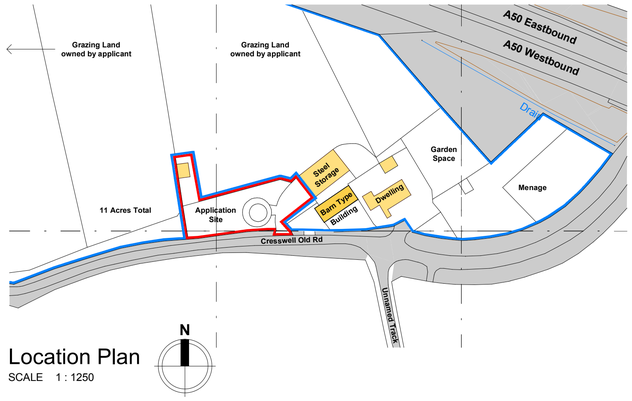

Location Plan

SCALE 1 : 1250

All heights, sizes and dimensions should be checked on site by the contractor before any work is put in hand.

Figured dimensions should be taken in preference to scaling and any errors or omissions reported to the architect at once

This drawing has been prepared in accordance with the CDM (Construction Design and Management) and all foreseeable design risks to those involved or affected by construction have been avoided wherever possible

Scale 1 : 200

0 2 4 10 20 m

Scale 1 : 1250

0 12.5 25 62.5 125 m

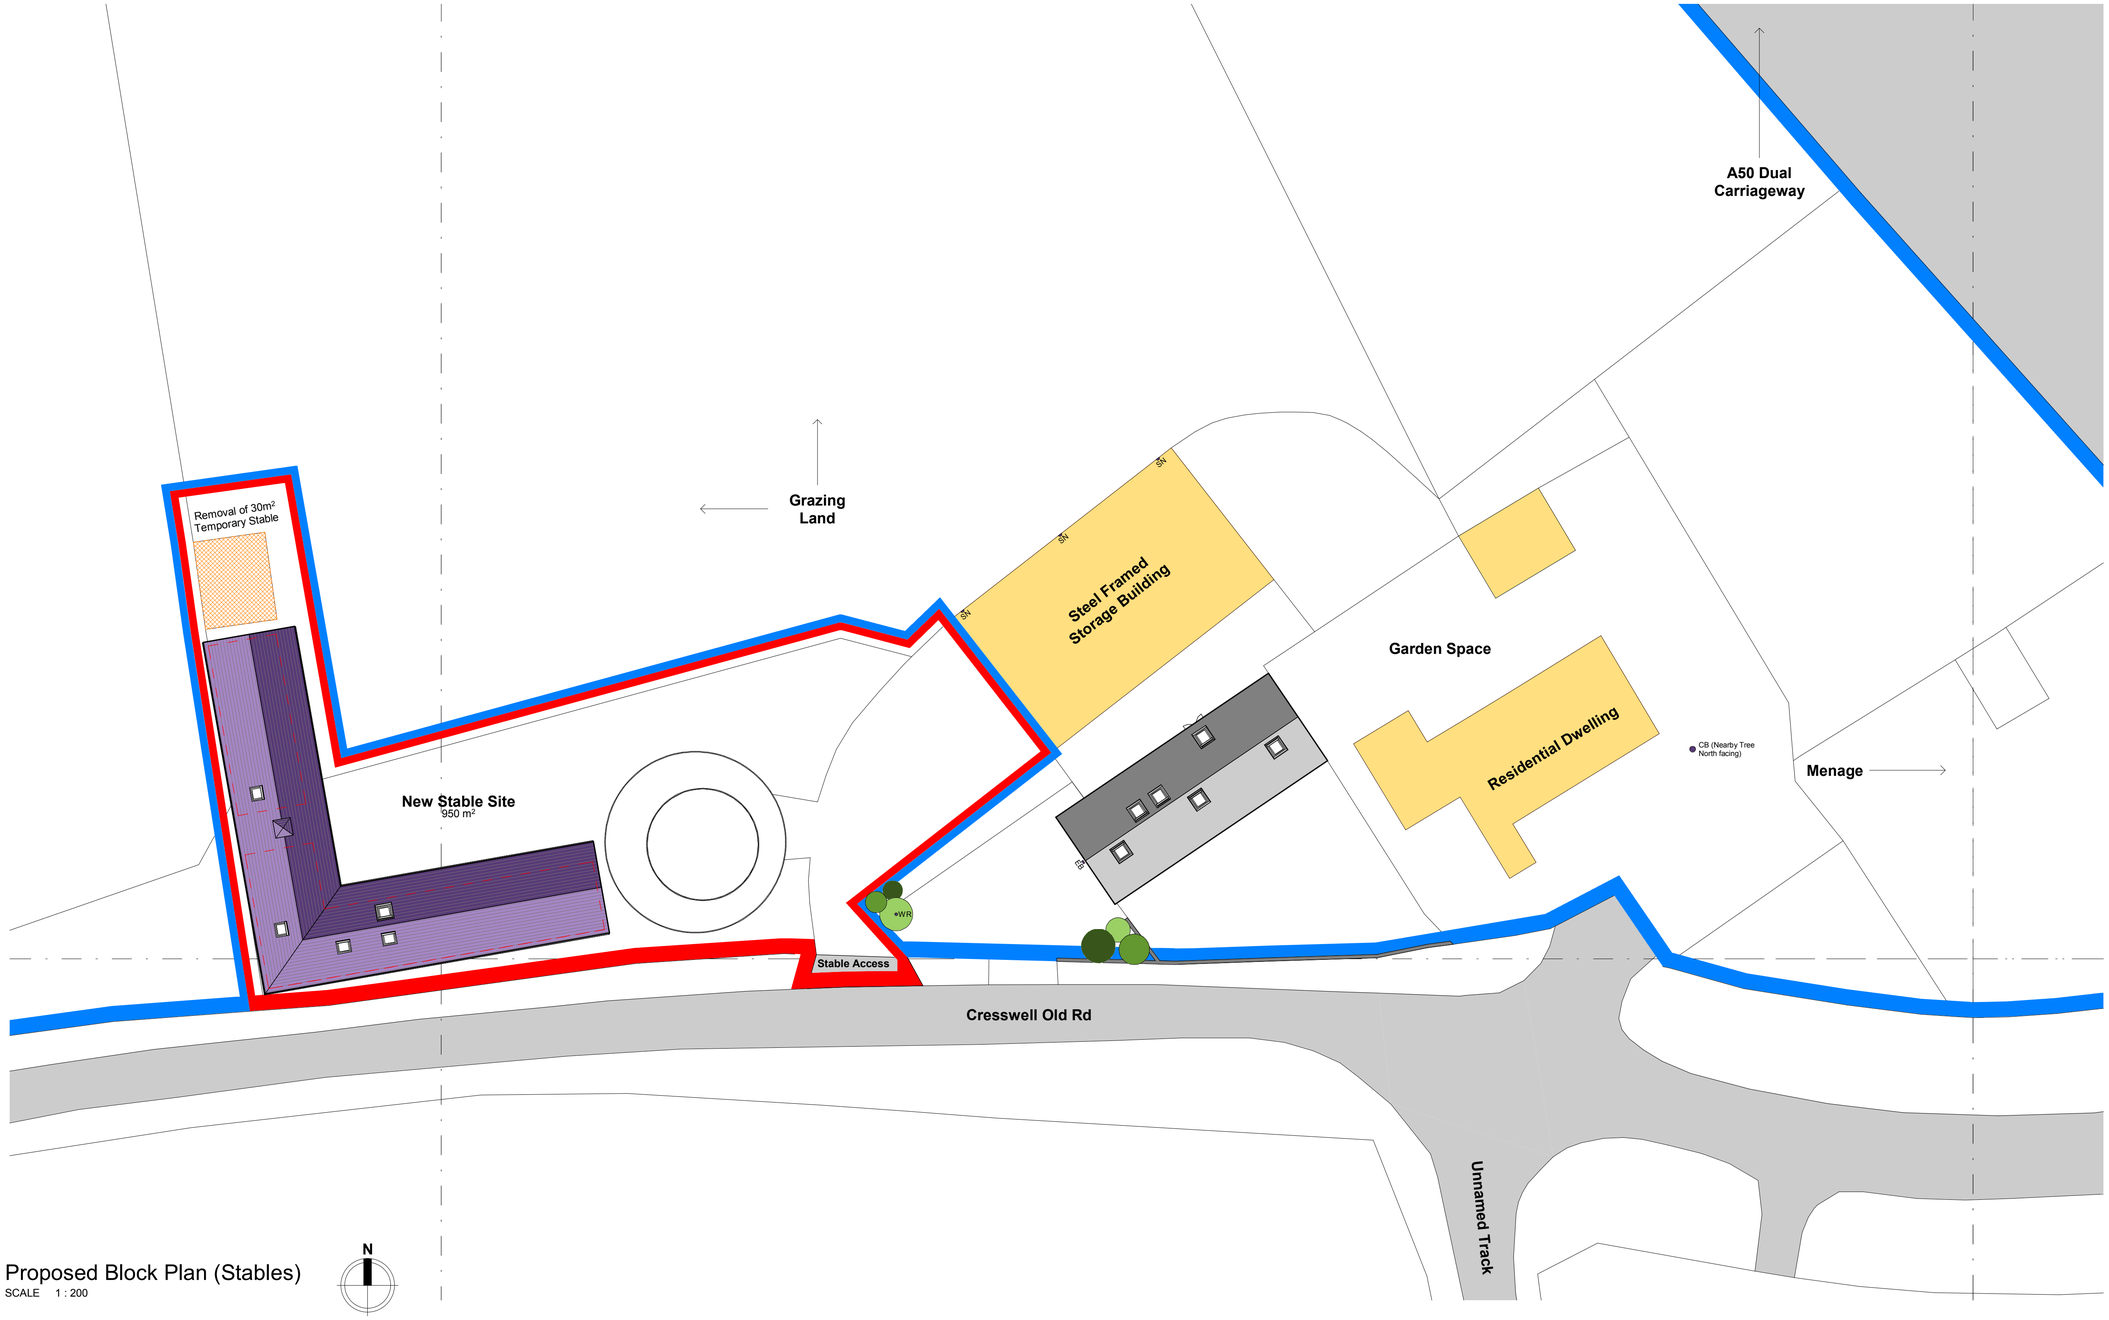

Proposed Block Plan (Stables)

SCALE 1 : 200

Rev **Date** **By** **Detail**

Drawing status

S3 : Planning Permission

Client

Mr & Mrs L Finlayson

Project/Location

Proposed Stable Building for 6 Horses (11 acres)

Proposed new timber frame Stable Building ancillary to:
1 Cresswell Old Road,
Staffordshire,
ST11 9RF

SMYTHEMAN ARCHITECTURAL

12 High Street
Tean
Stoke-on-Trent
ST10 4DZ
United Kingdom

T +44 (0)1538 722097
F +44 (0)1538 722185
mail@smytheman.co.uk
www.smytheman.co.uk

Drawing title

Location Plans & Proposed Block Plan

Scale(s)	Date	Drawn	Checked	Job Number
As indicated @A1	18-11-19	BJ	SS	3147

Drawing number **Revision**

LF05-SA-XX-XX-DR-A-0101

\\NAS-6E-EB-28\Documents\Drawings\Current Drawings\3109 LF03 FINLAYSON\01-Architectural\01 WIP\CAD\LF05-SA-XX-XX-M3-A_Timber_Stable_Block.rvt