This drawing is the property of Elkin Design. Copyright is reserved by them and the drawing should not be copied without the express agreement of Elkin Design.

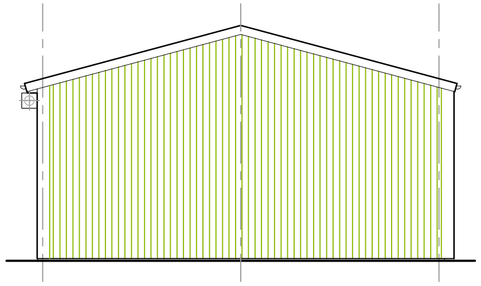

EAST ELEVATION

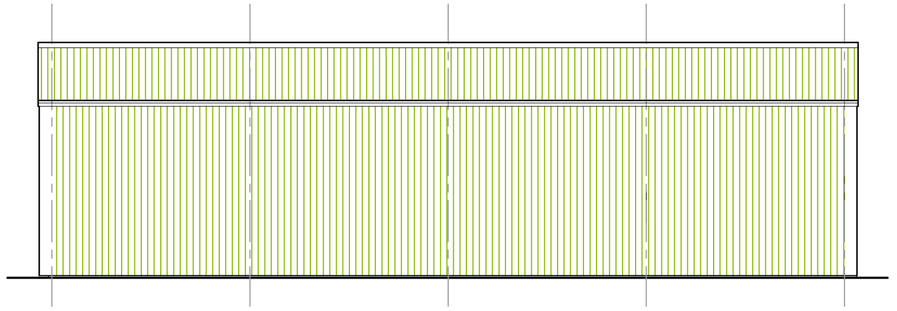

NORTH ELEVATION

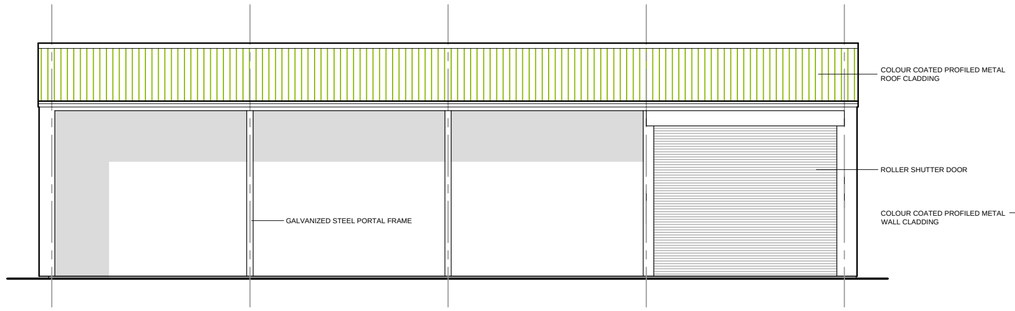

SOUTH ELEVATION

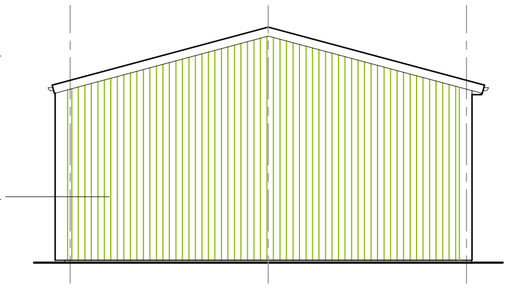

WEST ELEVATION

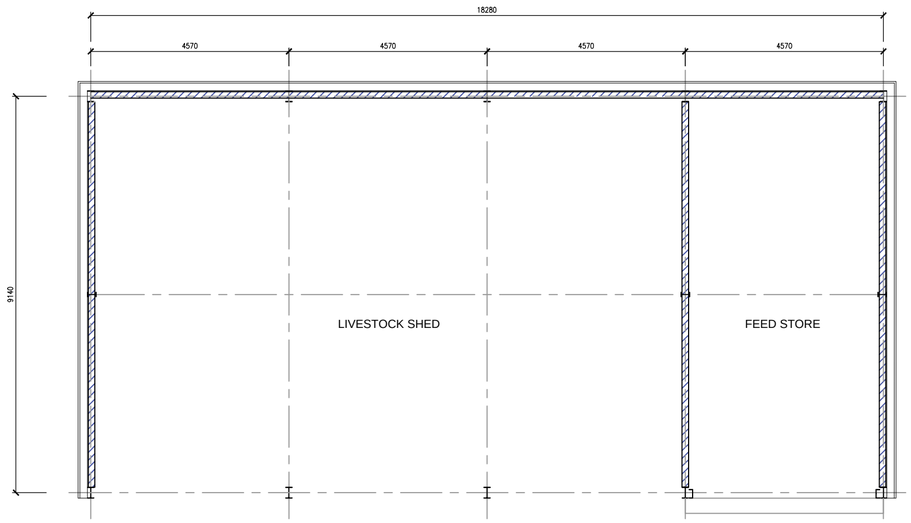

FLOOR PLAN

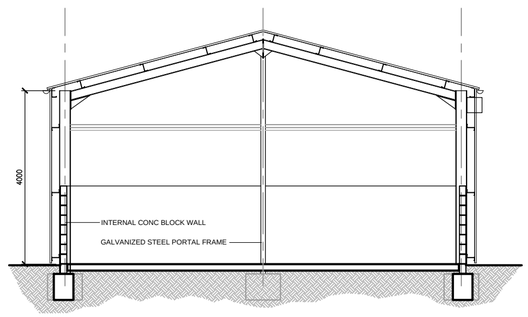

CROSS SECTION

Elkin Design
Architectural, Planning & Building Consultant
14 Highfield Road, Hixon, Staffs, ST18 0LY
Tel 01889 207323 Mob 07941517482
E-mail gordon.elkin2@ntlworld.com

DRG. NO. 19-111-01	revision A
title: Planning Layout	scale: 1:100 @ A2
project: Proposed Livestock Shed at Broadview Hollington	date: Oct 2019
	drawn: GSE
client: Mr & Mrs E Vernon	