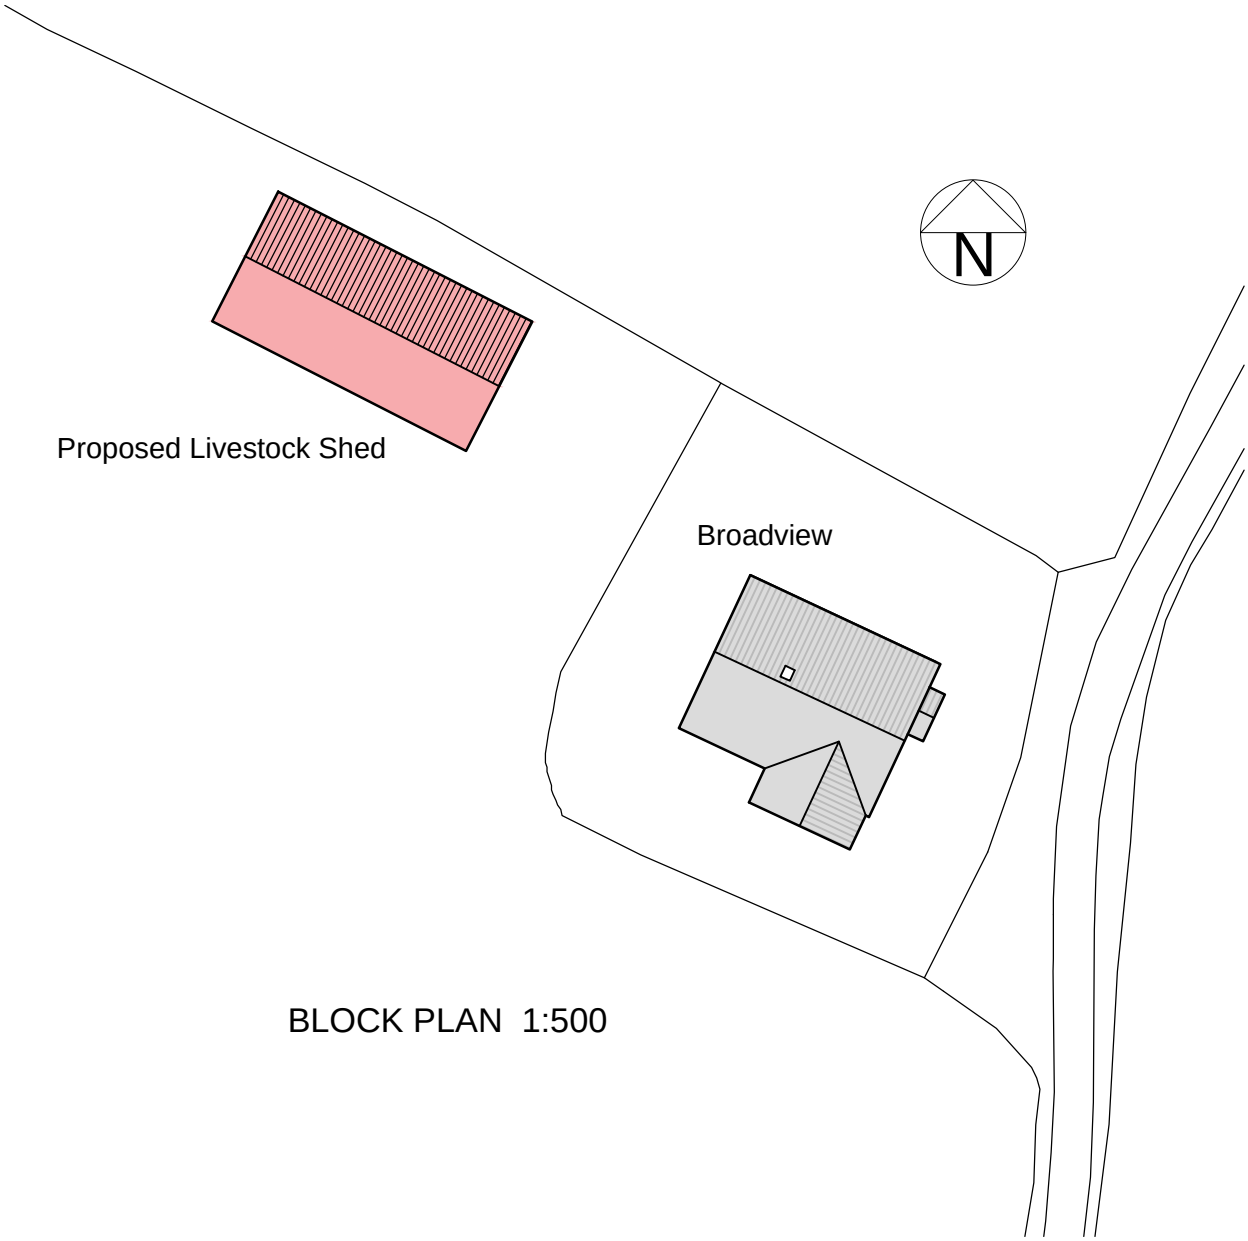

BLOCK PLAN 1:500

Elkin Design
Architectural, Planning & Building Consultant
14 Highfield Road, Hixon, Staffs, ST18 0LY
Tel 01889 207323 Mob 07941517482
E-mail gordon.elkin2@ntlworld.com

DRG. NO. 19-111-03	revision
title: Block Plan	scale: 1:500 @ A4
project: Proposed Livestock Shed at Broadview Hollington	date: Oct 2019
	drawn: GSE
client: Mr & Mrs E Vernon	