
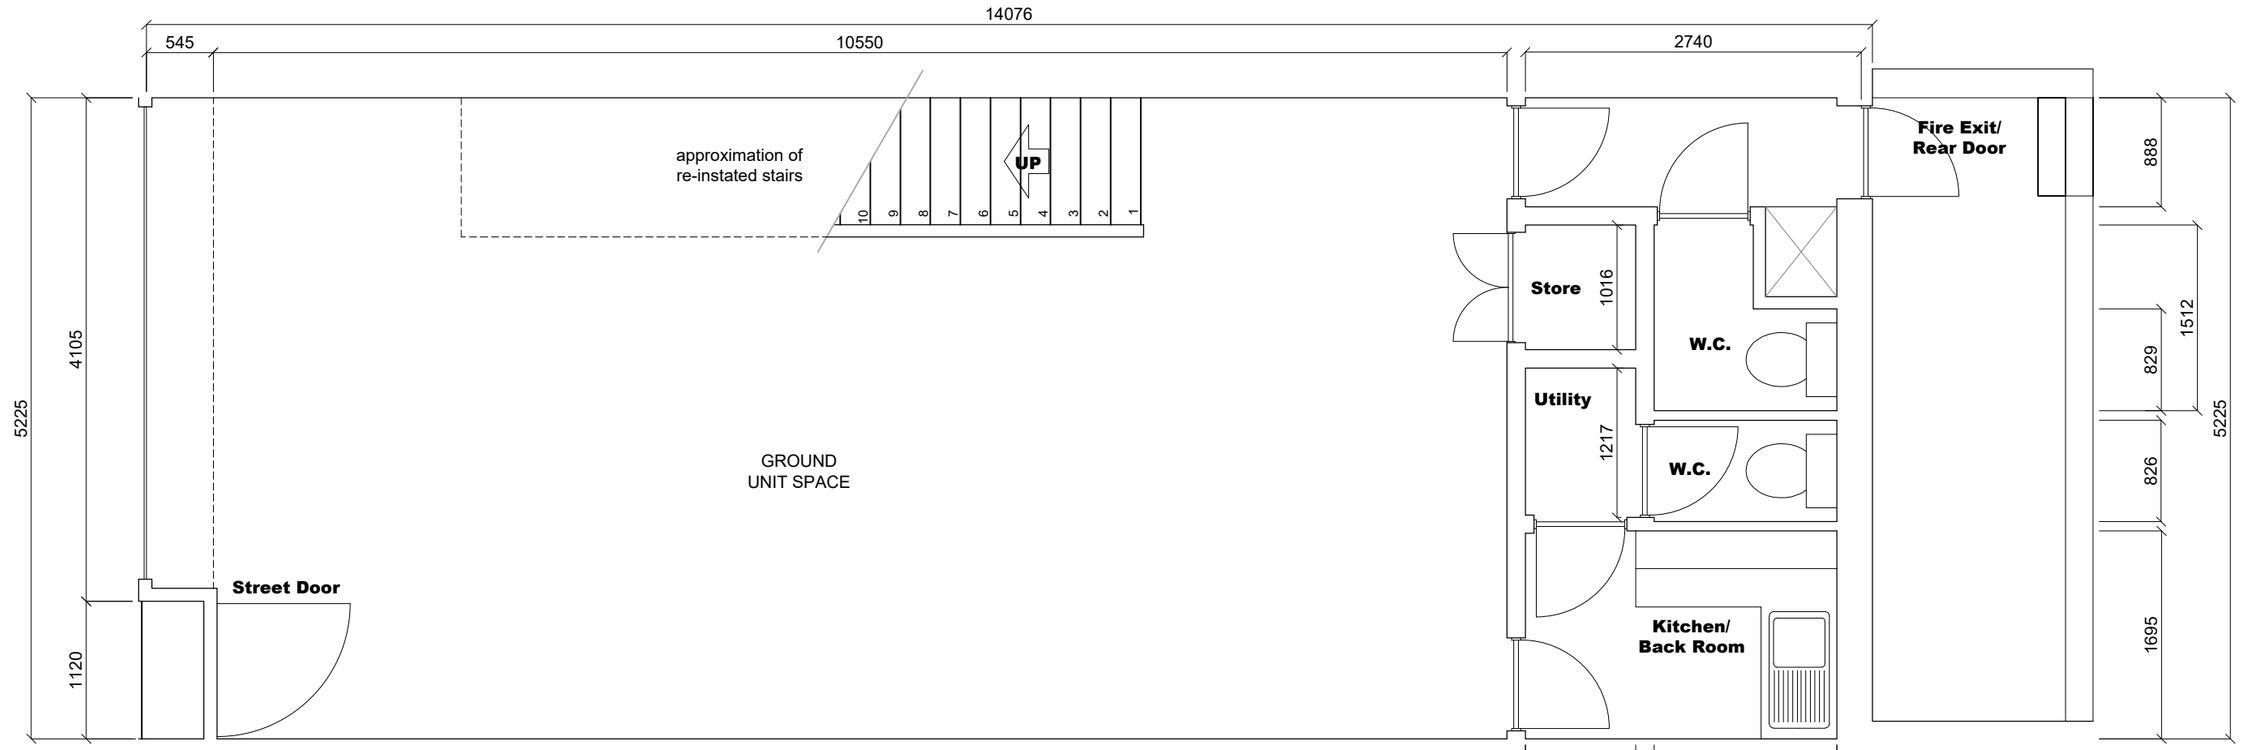


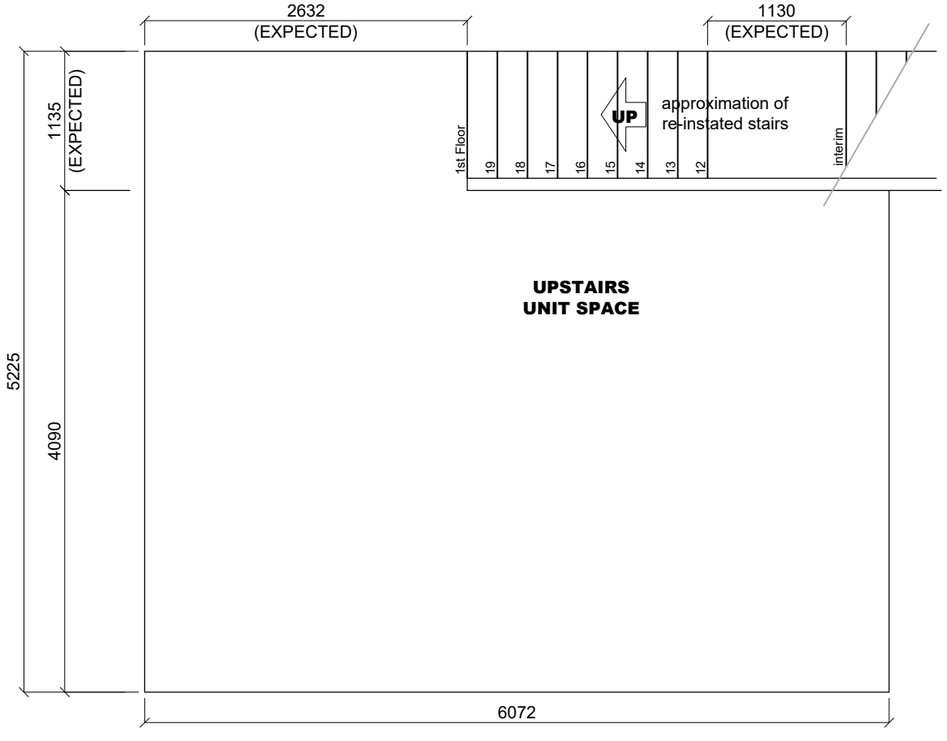

A1	Estimated Plans	10.11.19	D.G
Rev	Description	Date	Chk

Title	Estimated Layout Plan	Client	Unit 1, Smithfield Centre, Leek ST13
		Project	Application of re-use (micro-bar)

Drawn by	Dean Goodwin	Checked	Darren Goodwin
Scale	1:50 @ A3	File	009-001
Date	Nov '19	Project 009	Drawing 001 A1