
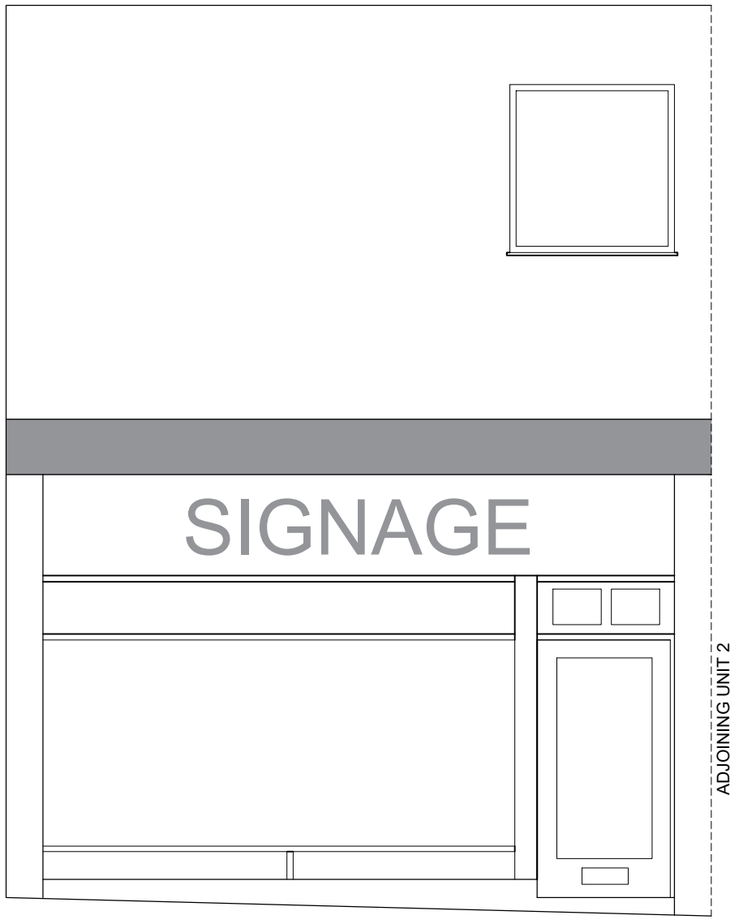


FRONT FACADE NORTHERN ELEVATION
SIGNAGE STILL IN EARLY DESIGN STAGES
(NO MAJOR CHANGES PLANNED TO CURRENT STANDING)

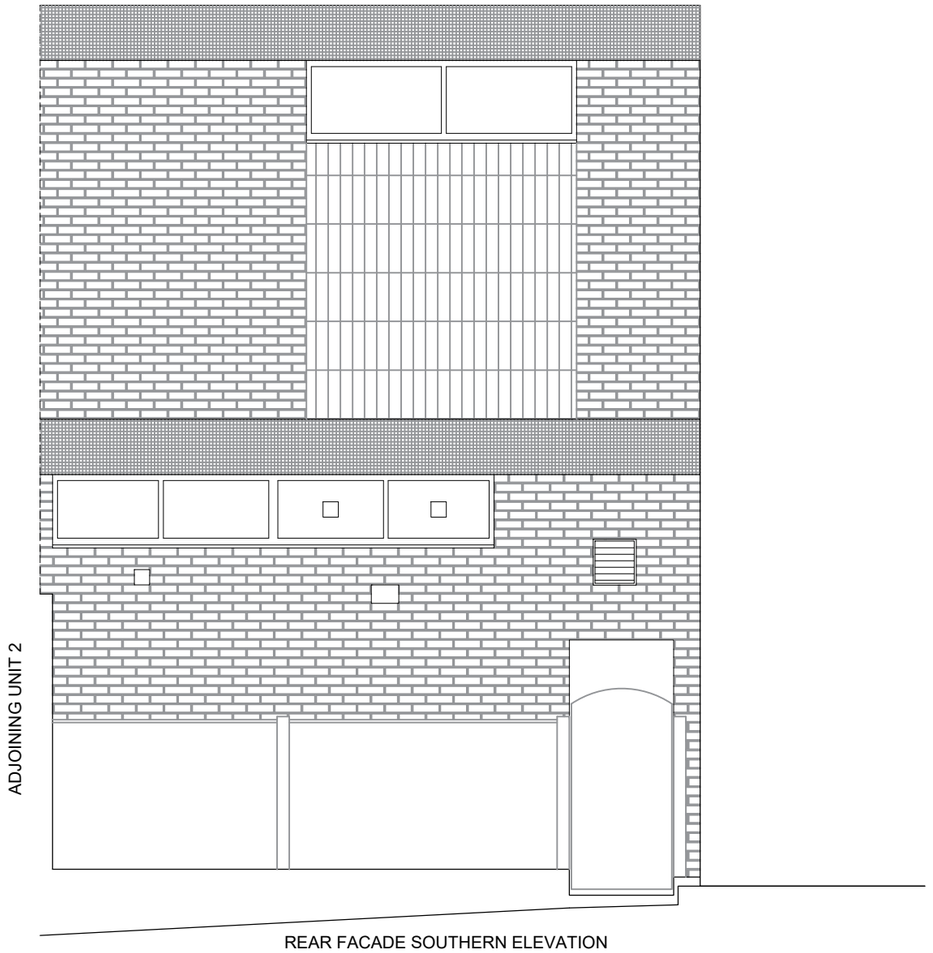

REAR FACADE SOUTHERN ELEVATION
FENCED AREA STILL UNDER DECISION STAGES
(NO MAJOR CHANGES PLANNED TO CURRENT STANDING)

Rev	Description	Date	Chk
A1	Estimated Plans	25.11.19	D.G

Title: Proposed Usage Plan

Client: Unit 1, Smithfield Centre, Leek ST13

Project: Application of re-use (micro-bar)

Drawn by: Dean Goodwin

Checked: Darren Goodwin

Scale: 1:50 @ A3

File: 009-004

Date: N0v '19

Project: 009

Drawing: 004

A1