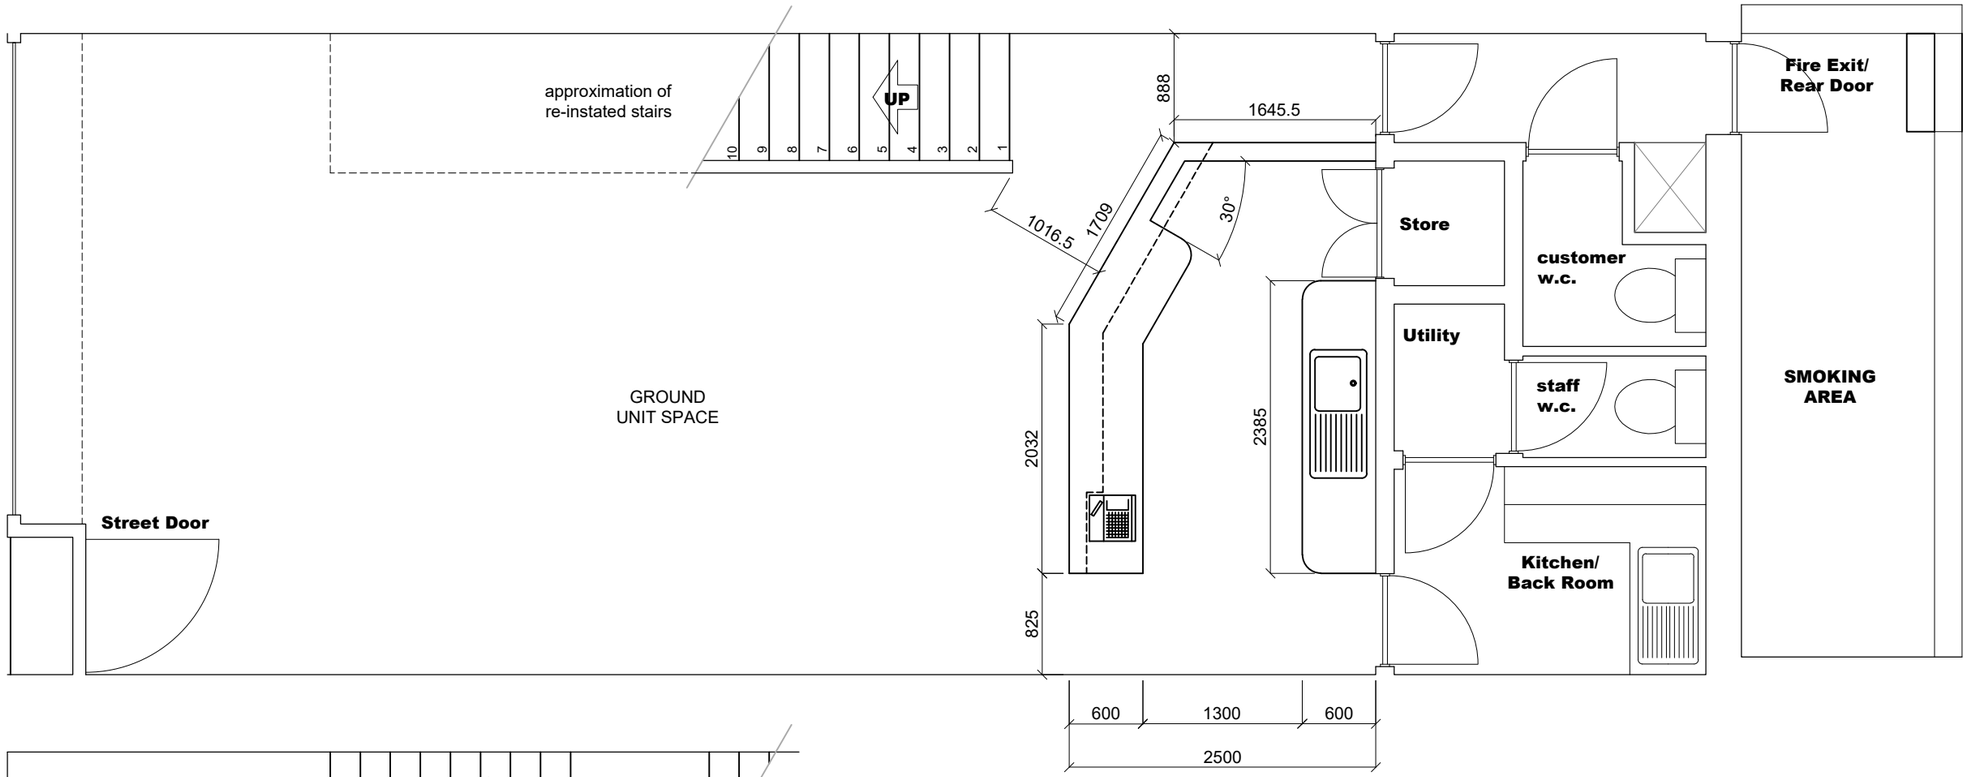


Rev	Description	Date	Chk
A1	Estimated Plans	10.11.19	D.G

Title: Proposed Usage Plan

Client: Unit 1, Smithfield Centre, Leek ST13

Project: Application of re-use (micro-bar)

Drawn by: Dean Goodwin

Checked: Darren Goodwin

Scale: 1:50 @ A3

File: 009-002

Date: N0v '19

Project: 009

Drawing: 002

A1