
1 The Smithfield Centre, Ashbourne Road, ST13 5JW

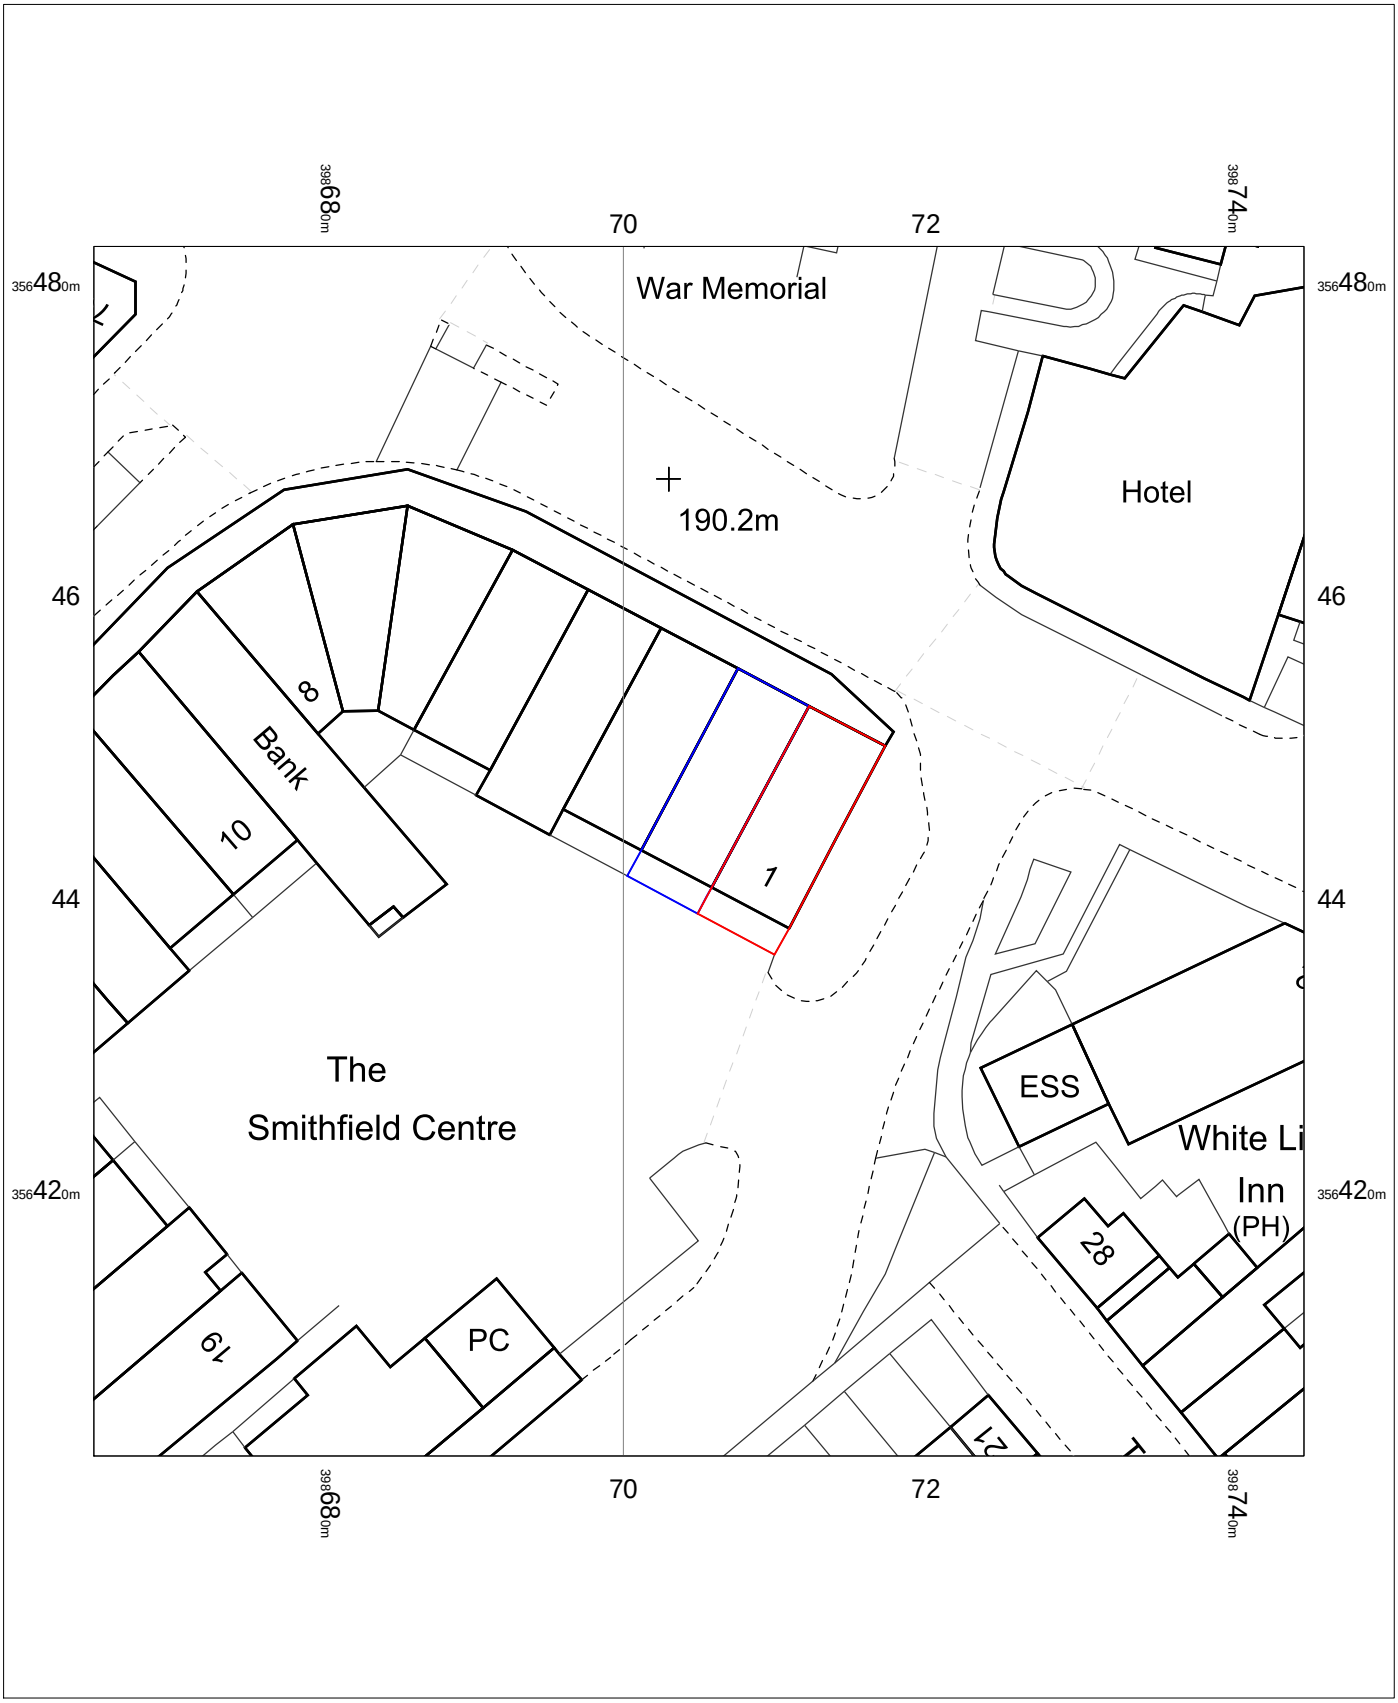

1 The Smithfield Centre
Ashbourne Road,
Leek,
Staffordshire
ST13 5JW

OS MasterMap 1250/2500/10000 scale
Wednesday, November 20, 2019, ID: MPMBW-00842291
www.blackwellmapping.co.uk

1:500 scale print at A4, Centre: 398705 E, 356443 N

©Crown Copyright Ordnance Survey. Licence no. 100041041

N

BLACKWELL'S
MAPPING SERVICES
PERSONAL & PROFESSIONAL MAPPING
www.blackwellmapping.co.uk
TEL: 0800 151 2612
maps@blackwell.co.uk