Copyright of this drawing is vested in the Architect and it must not be copied or reproduced without consent. Figured dimensions only are to be taken from this drawing. All contractors must visit the site and be responsible for taking and checking all dimensions relative to their work. HUAM Ltd are to be advised of any variation betweeen drawings and site conditions.

Rev.	Drawn	Comments	Date
A	C.W	Ammended driveway to allow three cars access to the property.	14.11.2019

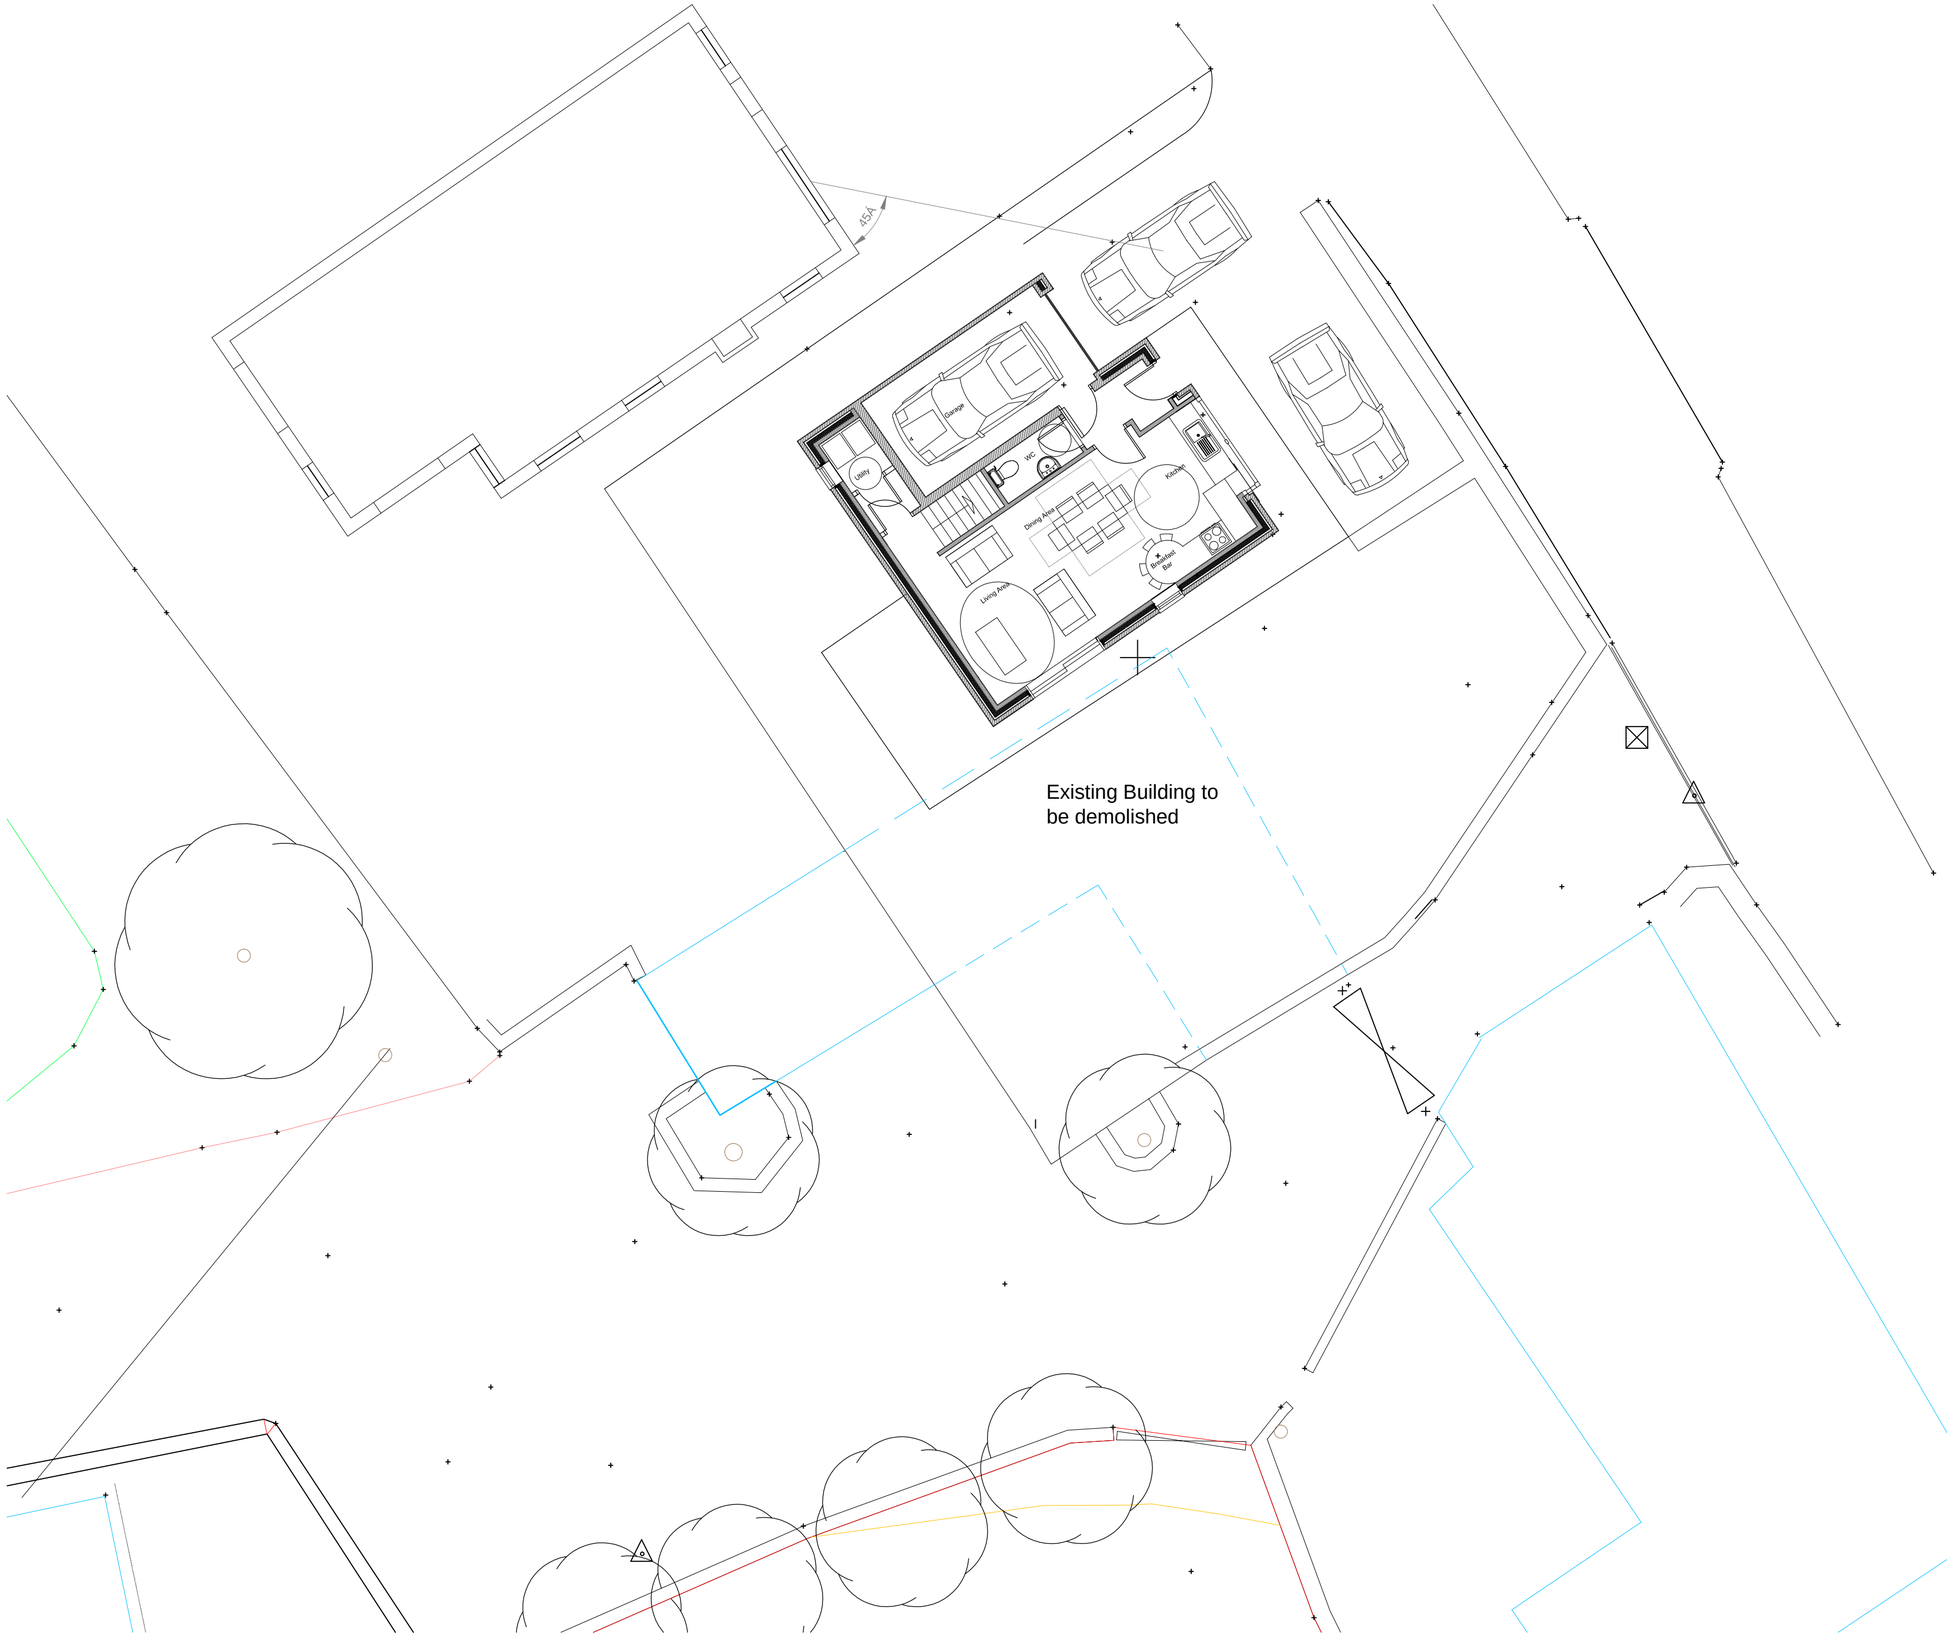

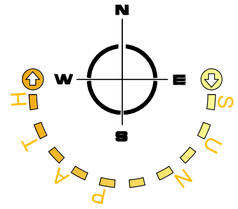

Scale Bar

0m 2.5m 5m 7.5m

hulmeupright
architects
Queens Gardens Business Centre
31a Ironmarket
Newcastle under Lyme
Staffordshire
ST5 1RP
Tel: 01782 621949
Email: stoke@hu-arch.co.uk
www.hulmeupright.co.uk

Client
Mr D. Vickers

Project
New Dwelling Sandy Lane, BrownEdge

PLANNING

Title
Site Plan

Status
Planning

Date 25.10. 2019

Drawn CW

Scale @A2 1/100

Checked

Project No N1088

Drawing No. PL(0)02

Rev A

File Ref: M:\