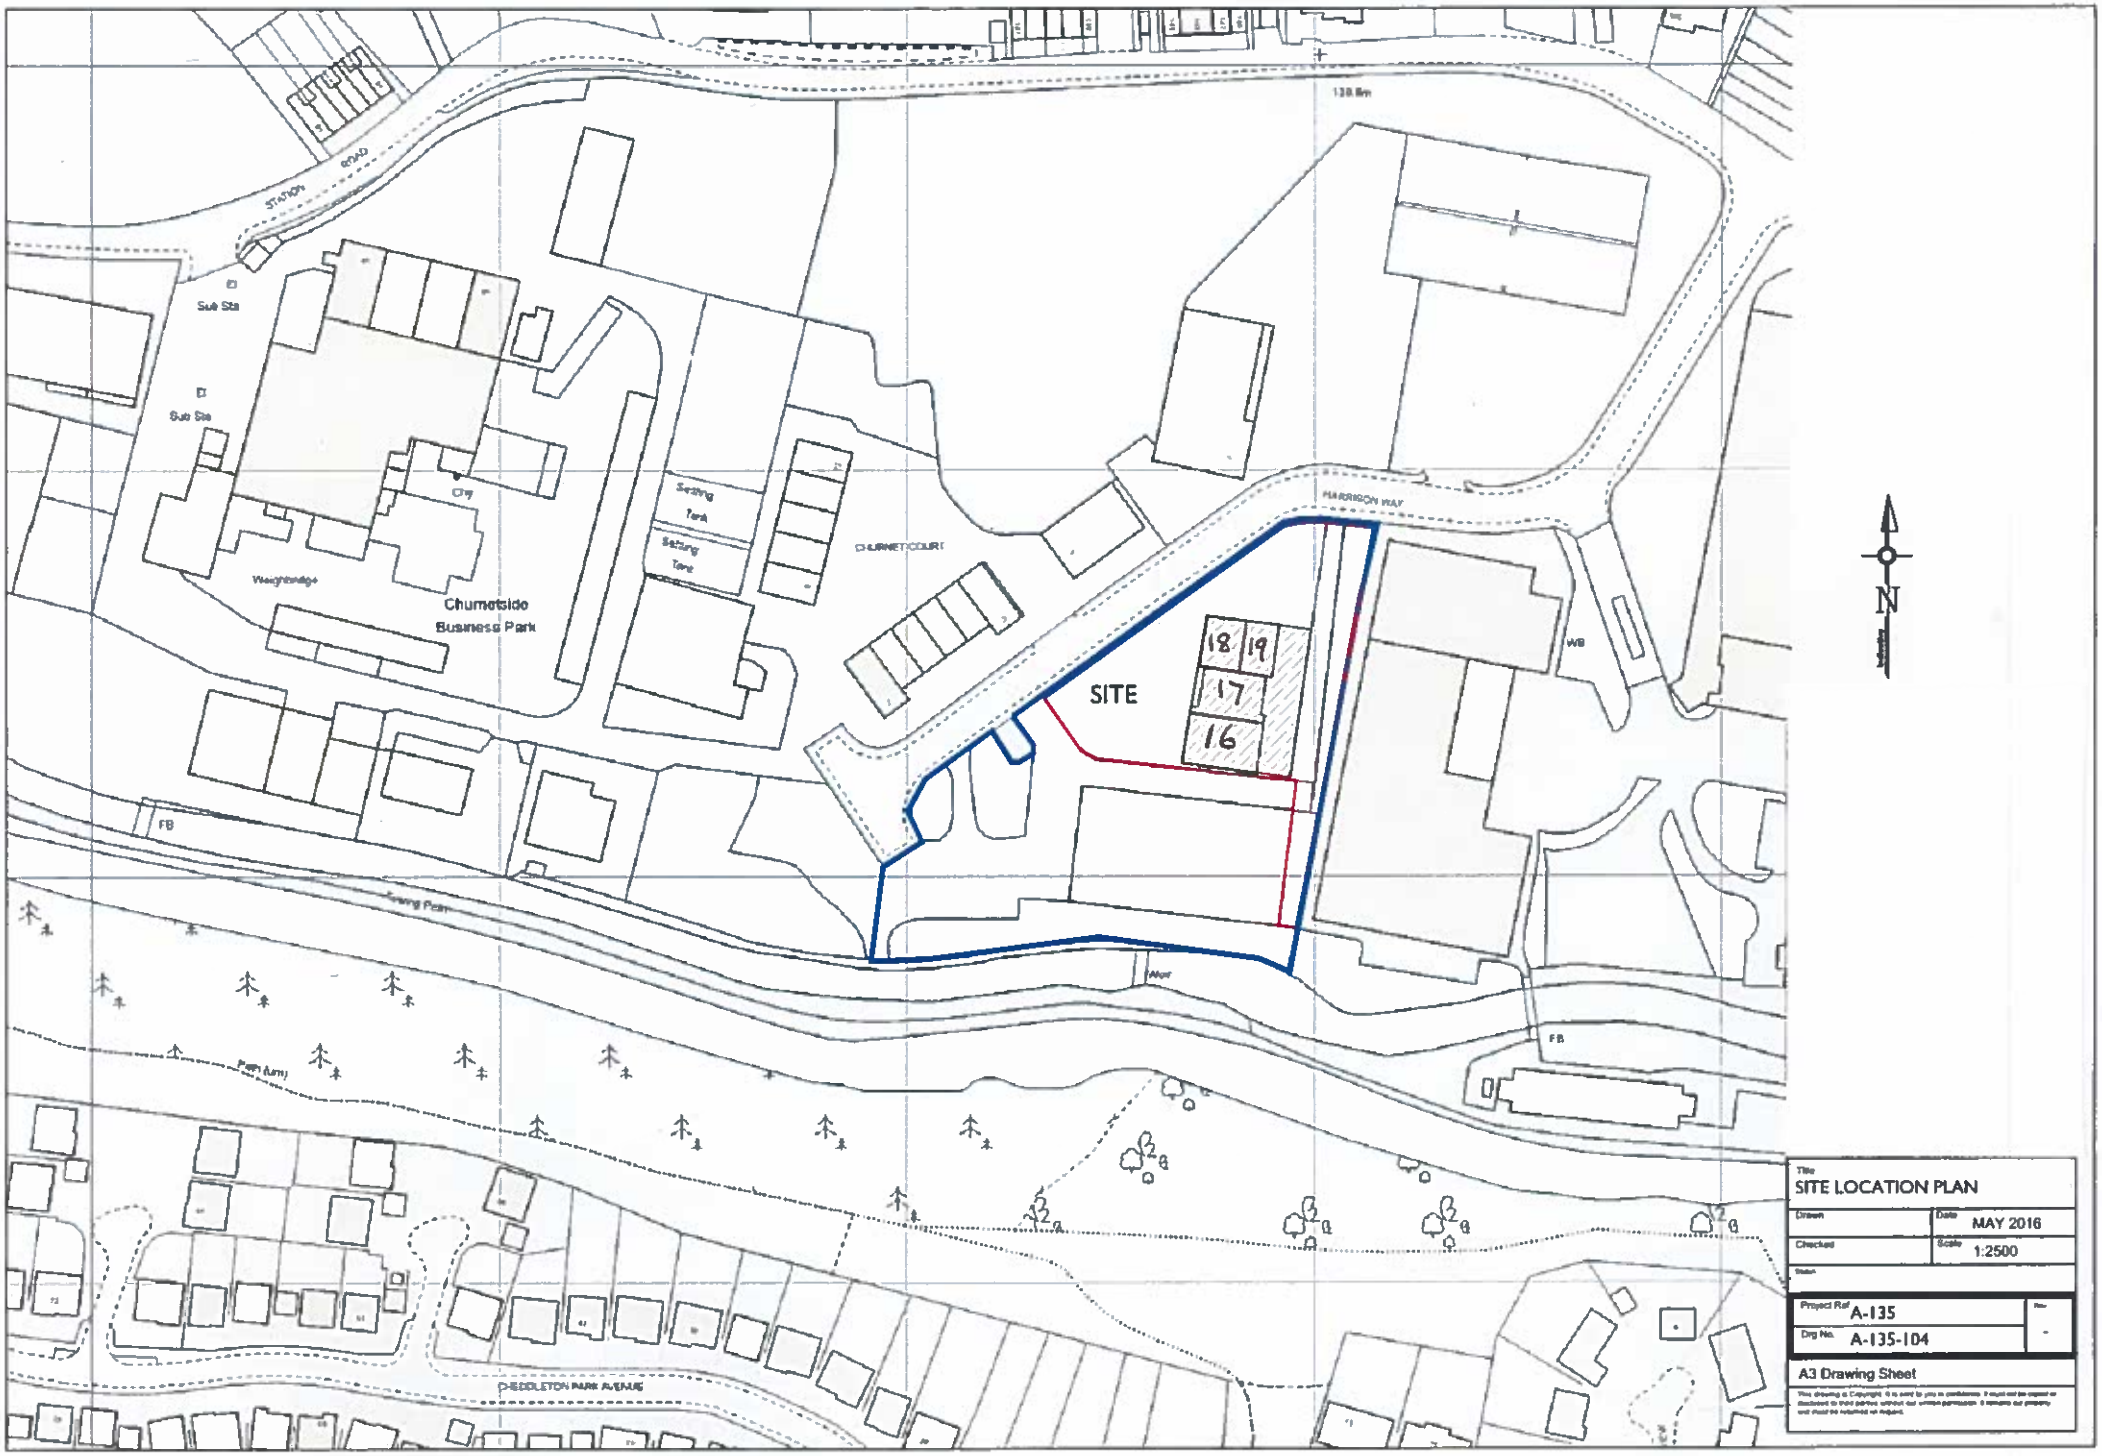

Title
SITE LOCATION PLAN

Drawn	Date MAY 2016
Checked	Scale 1:2500
Status	
Project Ref A-135	Rev -
Drg No. A-135-104	

A3 Drawing Sheet

This drawing is Copyright. It is sent to you in confidence. It must not be copied or disclosed to third parties without our written permission. It remains our property and must be returned on request.