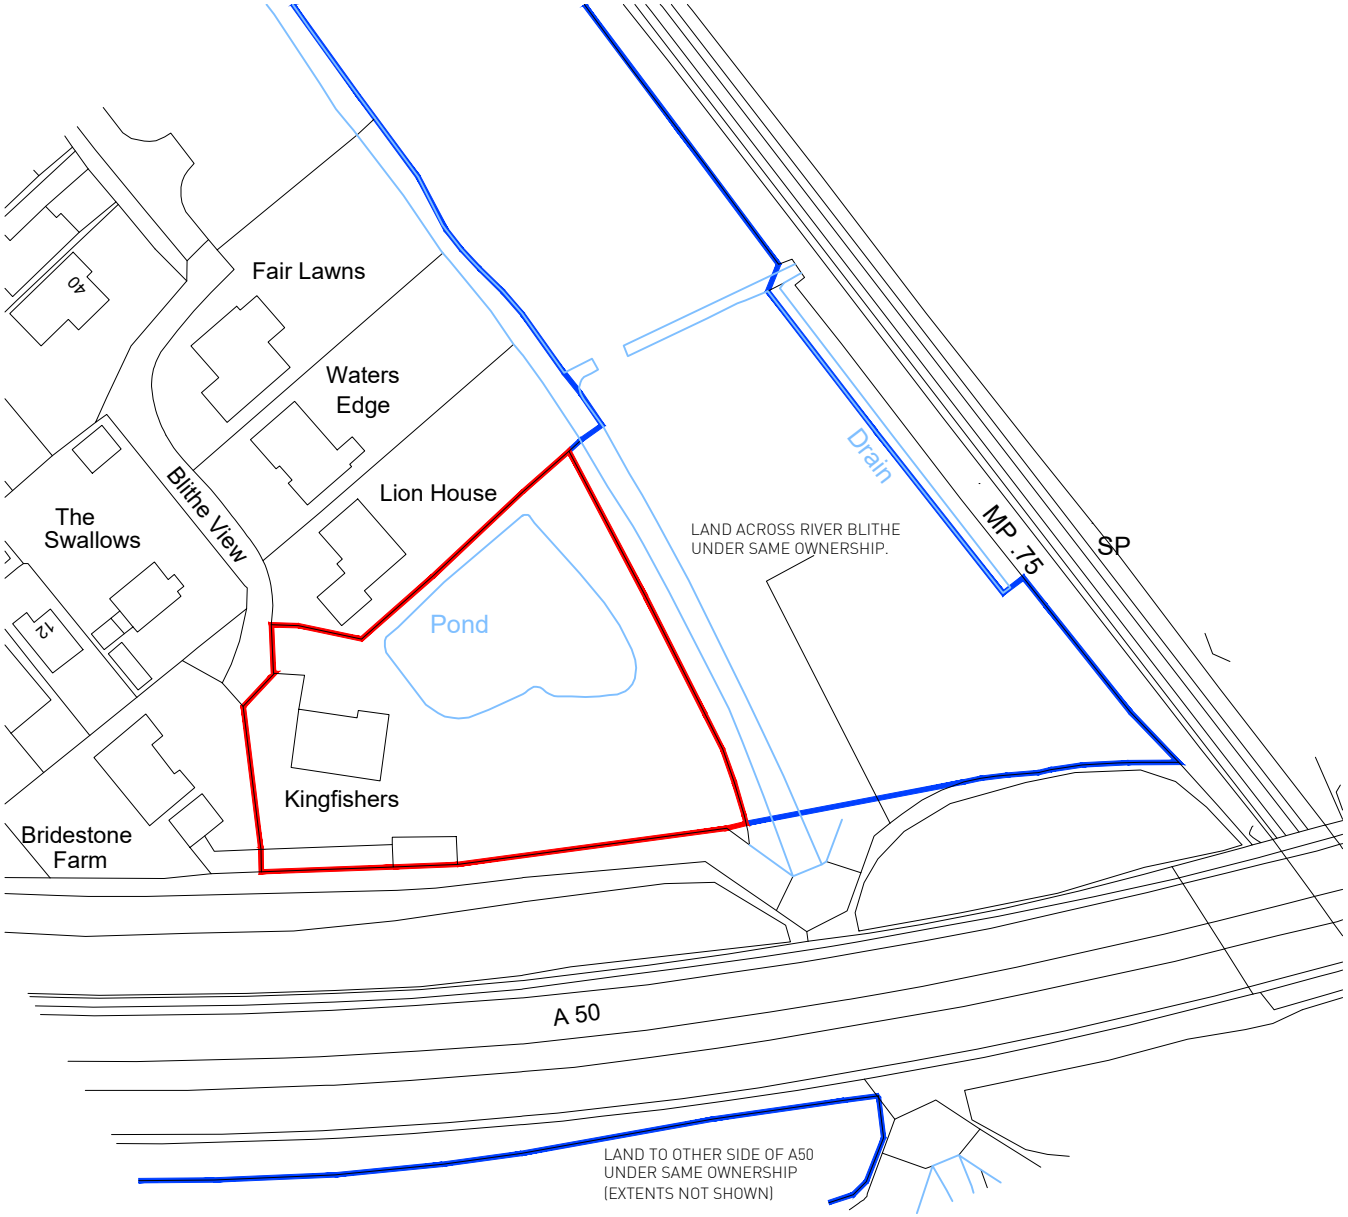

SITE LOCATION PLAN

10m SCALE 1:1250

This line should measure 50mm along x and y axes when printed

GENERAL NOTES:

OS map extract

© Crown copyright 2017. Supplied by mapserve.co.uk a licensed Ordnance Survey partner number 100053143. Reproduction in whole or part is prohibted without the prior permission of Ordnance Survey.

PLANNING

N

Revisions

Revision	Date	Revision notes	Drawn	Checked
A	25/11/2019	Scale bar added	IC	TA

Client
Mr Hand

Job title
Proposed Development at
Kingfishers, Blithe View, Blythe Bridge,
Stoke-On-Trent, ST11 9SD

Drawing title
Site Location Plan

Check all dimensions and verify on site. Report any errors or omissions.
© Arni Architects Ltd

First issued	19-10-17
Drawn by	MD
Drawing sheet size	A4
Scale	1:1250
Inspected by	TA
Drawing number	6147 (P) 000
Revision	A

Arni Architects Ltd
The Barracks Workshops
4 Barracks Square
Newcastle under Lyme, ST5 1LG
T 01782 611 815
E info@arniarchitects.com
www.arniarchitects.com