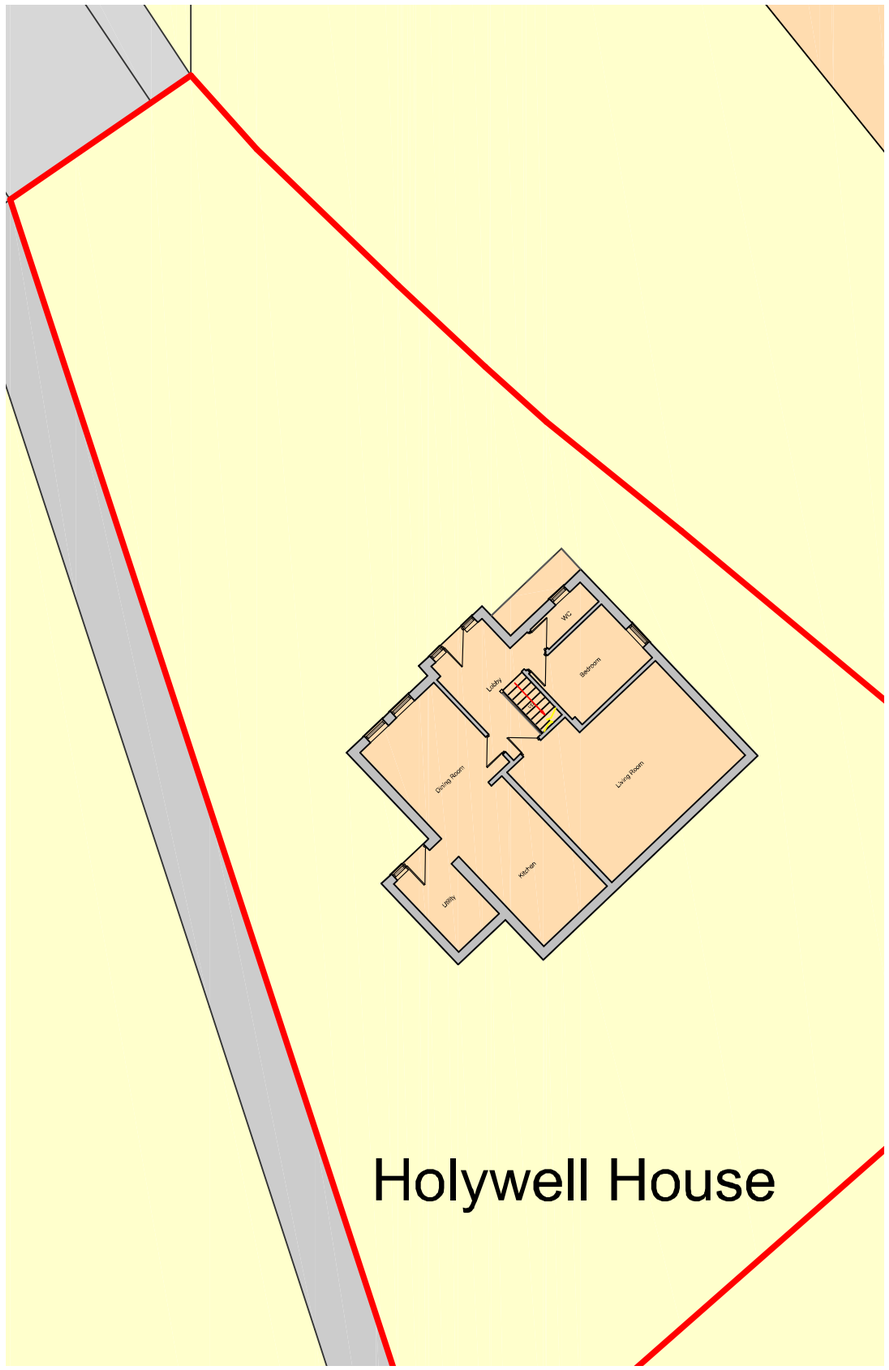

Existing Site Plan
Scale 1:200

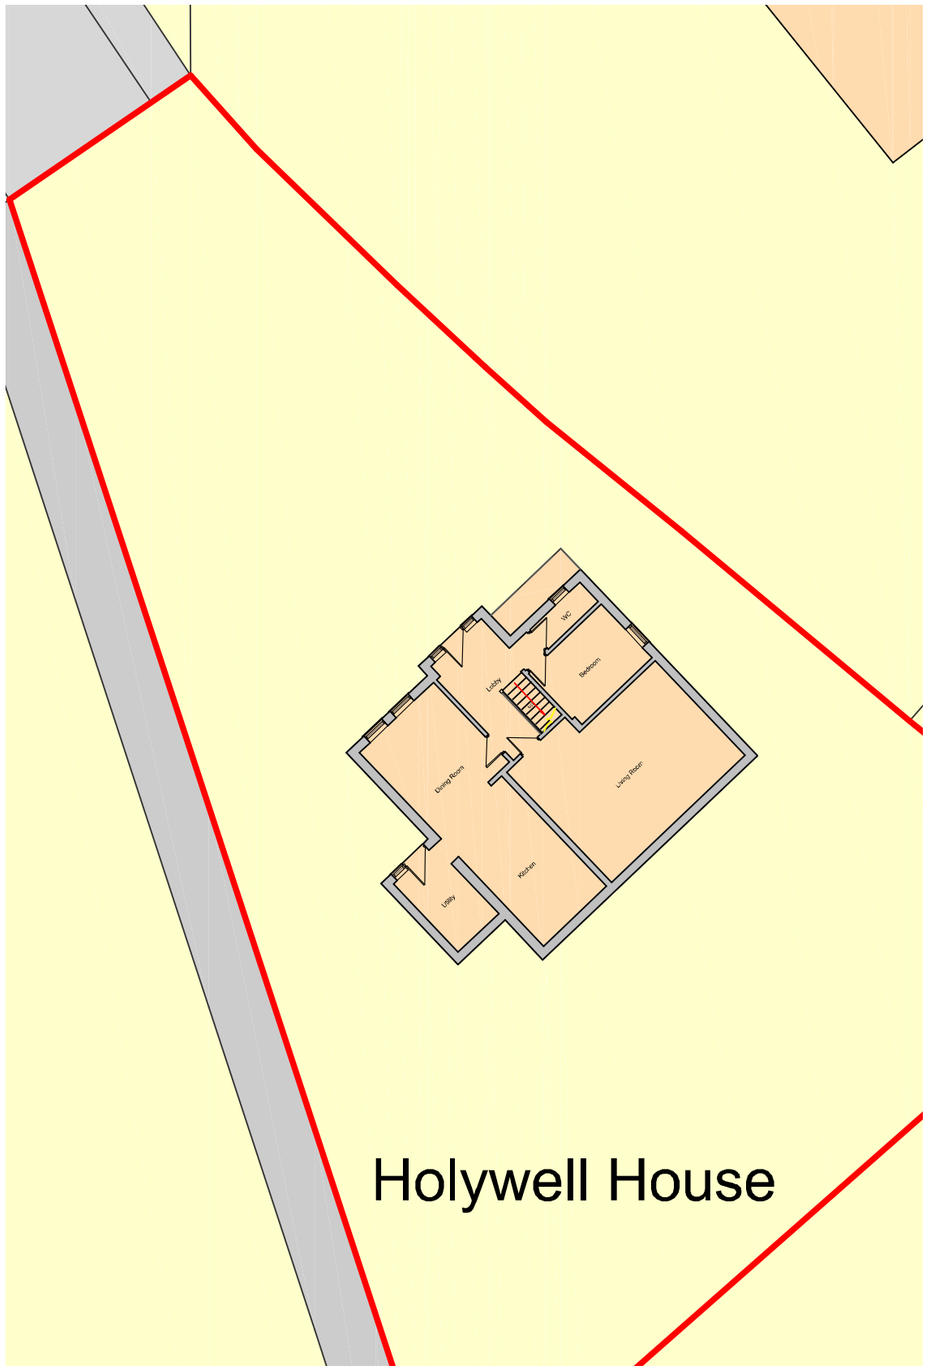

Proposed Site Plan
Scale 1:200

Metres
1 2 3 4 5 10 15 20

SCALE 1:200



Metres
10 20 30 40 50 60 70 80 90 100

SCALE 1:1250

Site Location Plan

DBD Architectural Consultancy Ltd ©2019

1. Copyright is vested with DBD Architectural Consultancy Ltd.

2. All dimensions to be checked on site before proceeding.

3. Contractor to check/adjust dimensions of new work to suit existing conditions.
Do not assume existing structure or details are plumb, square or level.

4. Contractor must notify the architect of any discrepancies before proceeding.

5. All drawings to be read in conjunction with all other consultants drawings and specs.

Rev	Date	Description

DBD Architectural Consultancy

DBD Architectural Consultancy Ltd
50 Broad Street, Leek,
Staffordshire, ST13 5NS
01538 383118
mail@dbdconsultants.co.uk
www.dbdconsultants.co.uk

Client
Kate Sale
Holywell, Finney Street
Leek
ST13 5LF

Project
Front Extension

Title
Site Plans

Stage: Planning

Size:	Date:	Job No:
A2	08.11.19	1974
Scale: 1:200		

Drawing Number: PL01