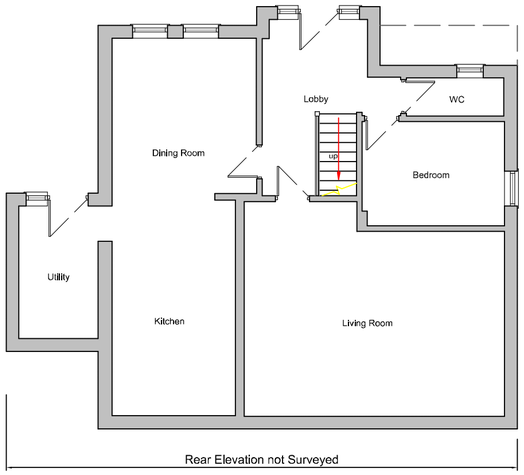


Ground Floor Plan



Front Elevation

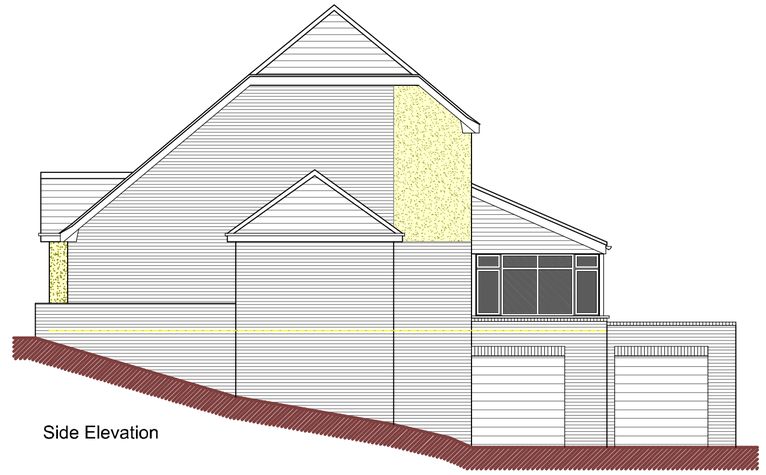

Side Elevation

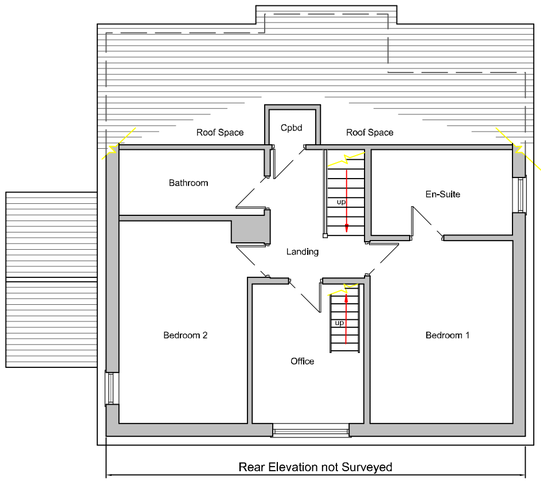


First Floor Plan

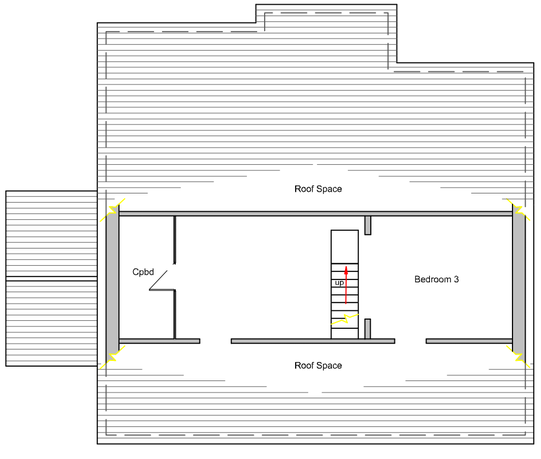


Second Floor Plan

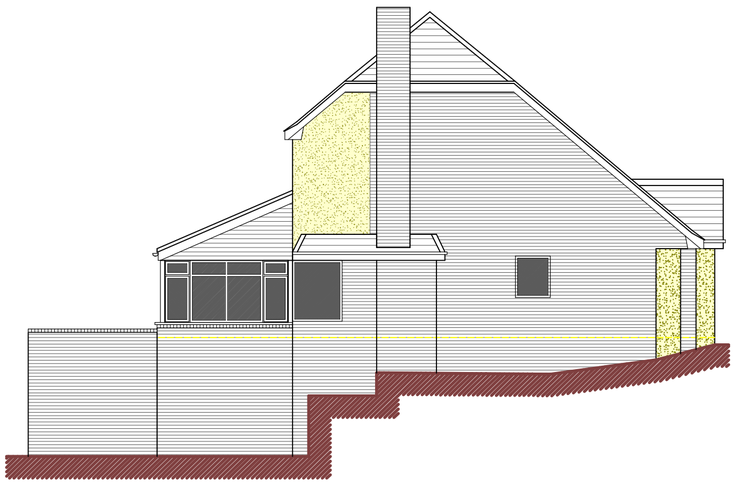

Side Elevation

Metres

1 2 3 4 5 10

SCALE 1:100

**DBD Architectural Consultancy Ltd ©2019**

1. Copyright is vested with DBD Architectural Consultancy Ltd.

2. All dimensions to be checked on site before proceeding.

3. Contractor to check/adjust dimensions of new work to suit existing conditions.
Do not assume existing structure or details are plumb, square or level.

4. Contractor must notify the architect of any discrepancies before proceeding.

5. All drawings to be read in conjunction with all other consultants drawings and specs.

| Rev | Date | Description |
|---|---|---|
| | | |

DBD Architectural Consultancy

**DBD Architectural Consultancy Ltd**
50 Broad Street, Leek,
Staffordshire, ST13 5NS
01538 383118
mail@dbdconsultants.co.uk
www.dbdconsultants.co.uk

Client
Kate Sale
Holywell, Finney Street
Leek
ST13 5LF

Project
Front Extension

Title
Existing Plans

Stage: Planning

| Size: | Date: | Job No: |
|---|---|---|
| A2 | 08.11.19 | 1974 |

Scale: 1:100

Drawing Number: PL02