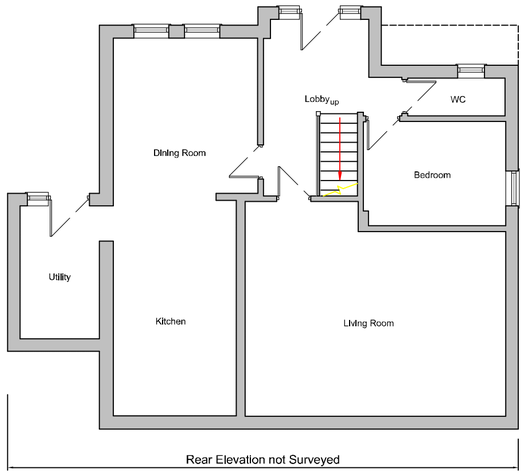

Ground Floor Plan



Front Elevation

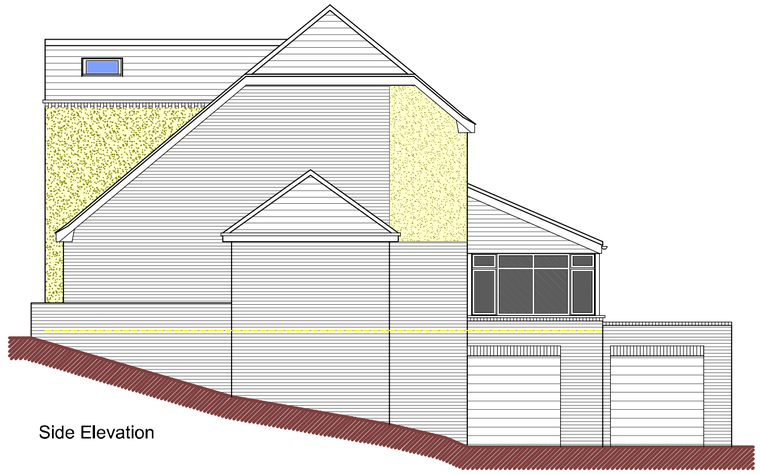

Side Elevation

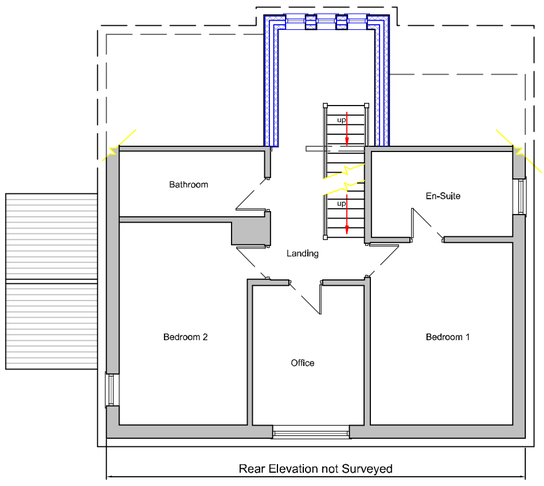

First Floor Plan

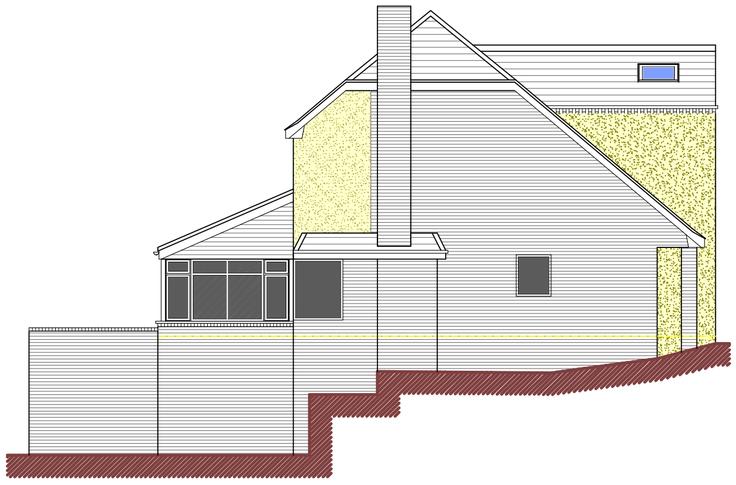

Side Elevation

Metres

1 2 3 4 5 10

SCALE 1:100

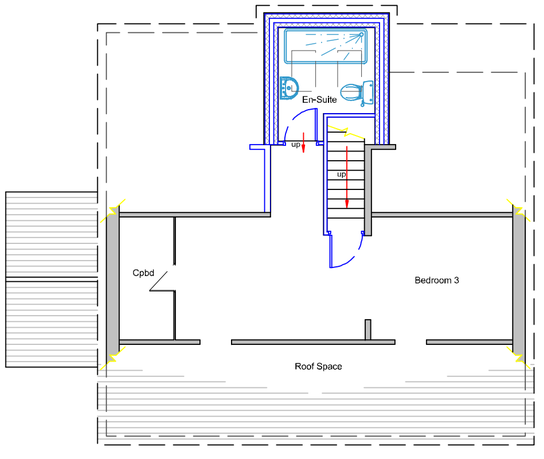

Second Floor Plan

DBD Architectural Consultancy Ltd ©2019

1. Copyright is vested with DBD Architectural Consultancy Ltd.

2. All dimensions to be checked on site before proceeding.

3. Contractor to check/adjust dimensions of new work to suit existing conditions.
Do not assume existing structure or details are plumb, square or level.

4. Contractor must notify the architect of any discrepancies before proceeding.

5. All drawings to be read in conjunction with all other consultants drawings and specs.

Rev	Date	Description

DBD Architectural Consultancy

DBD Architectural Consultancy Ltd
50 Broad Street, Leek,
Staffordshire,ST13 5NS
01538 383118
mail@dbdconsultants.co.uk
www.dbdconsultants.co.uk

Kate Sale
Holywell, Finney Street
Leek
ST13 5LF
Client

Front Extension
Project

Title
Proposed Plans

Stage: Planning

Size:	Date:	Job No:
A2	08.11.19	1974

Scale: 1:100

Drawing Number: PL03