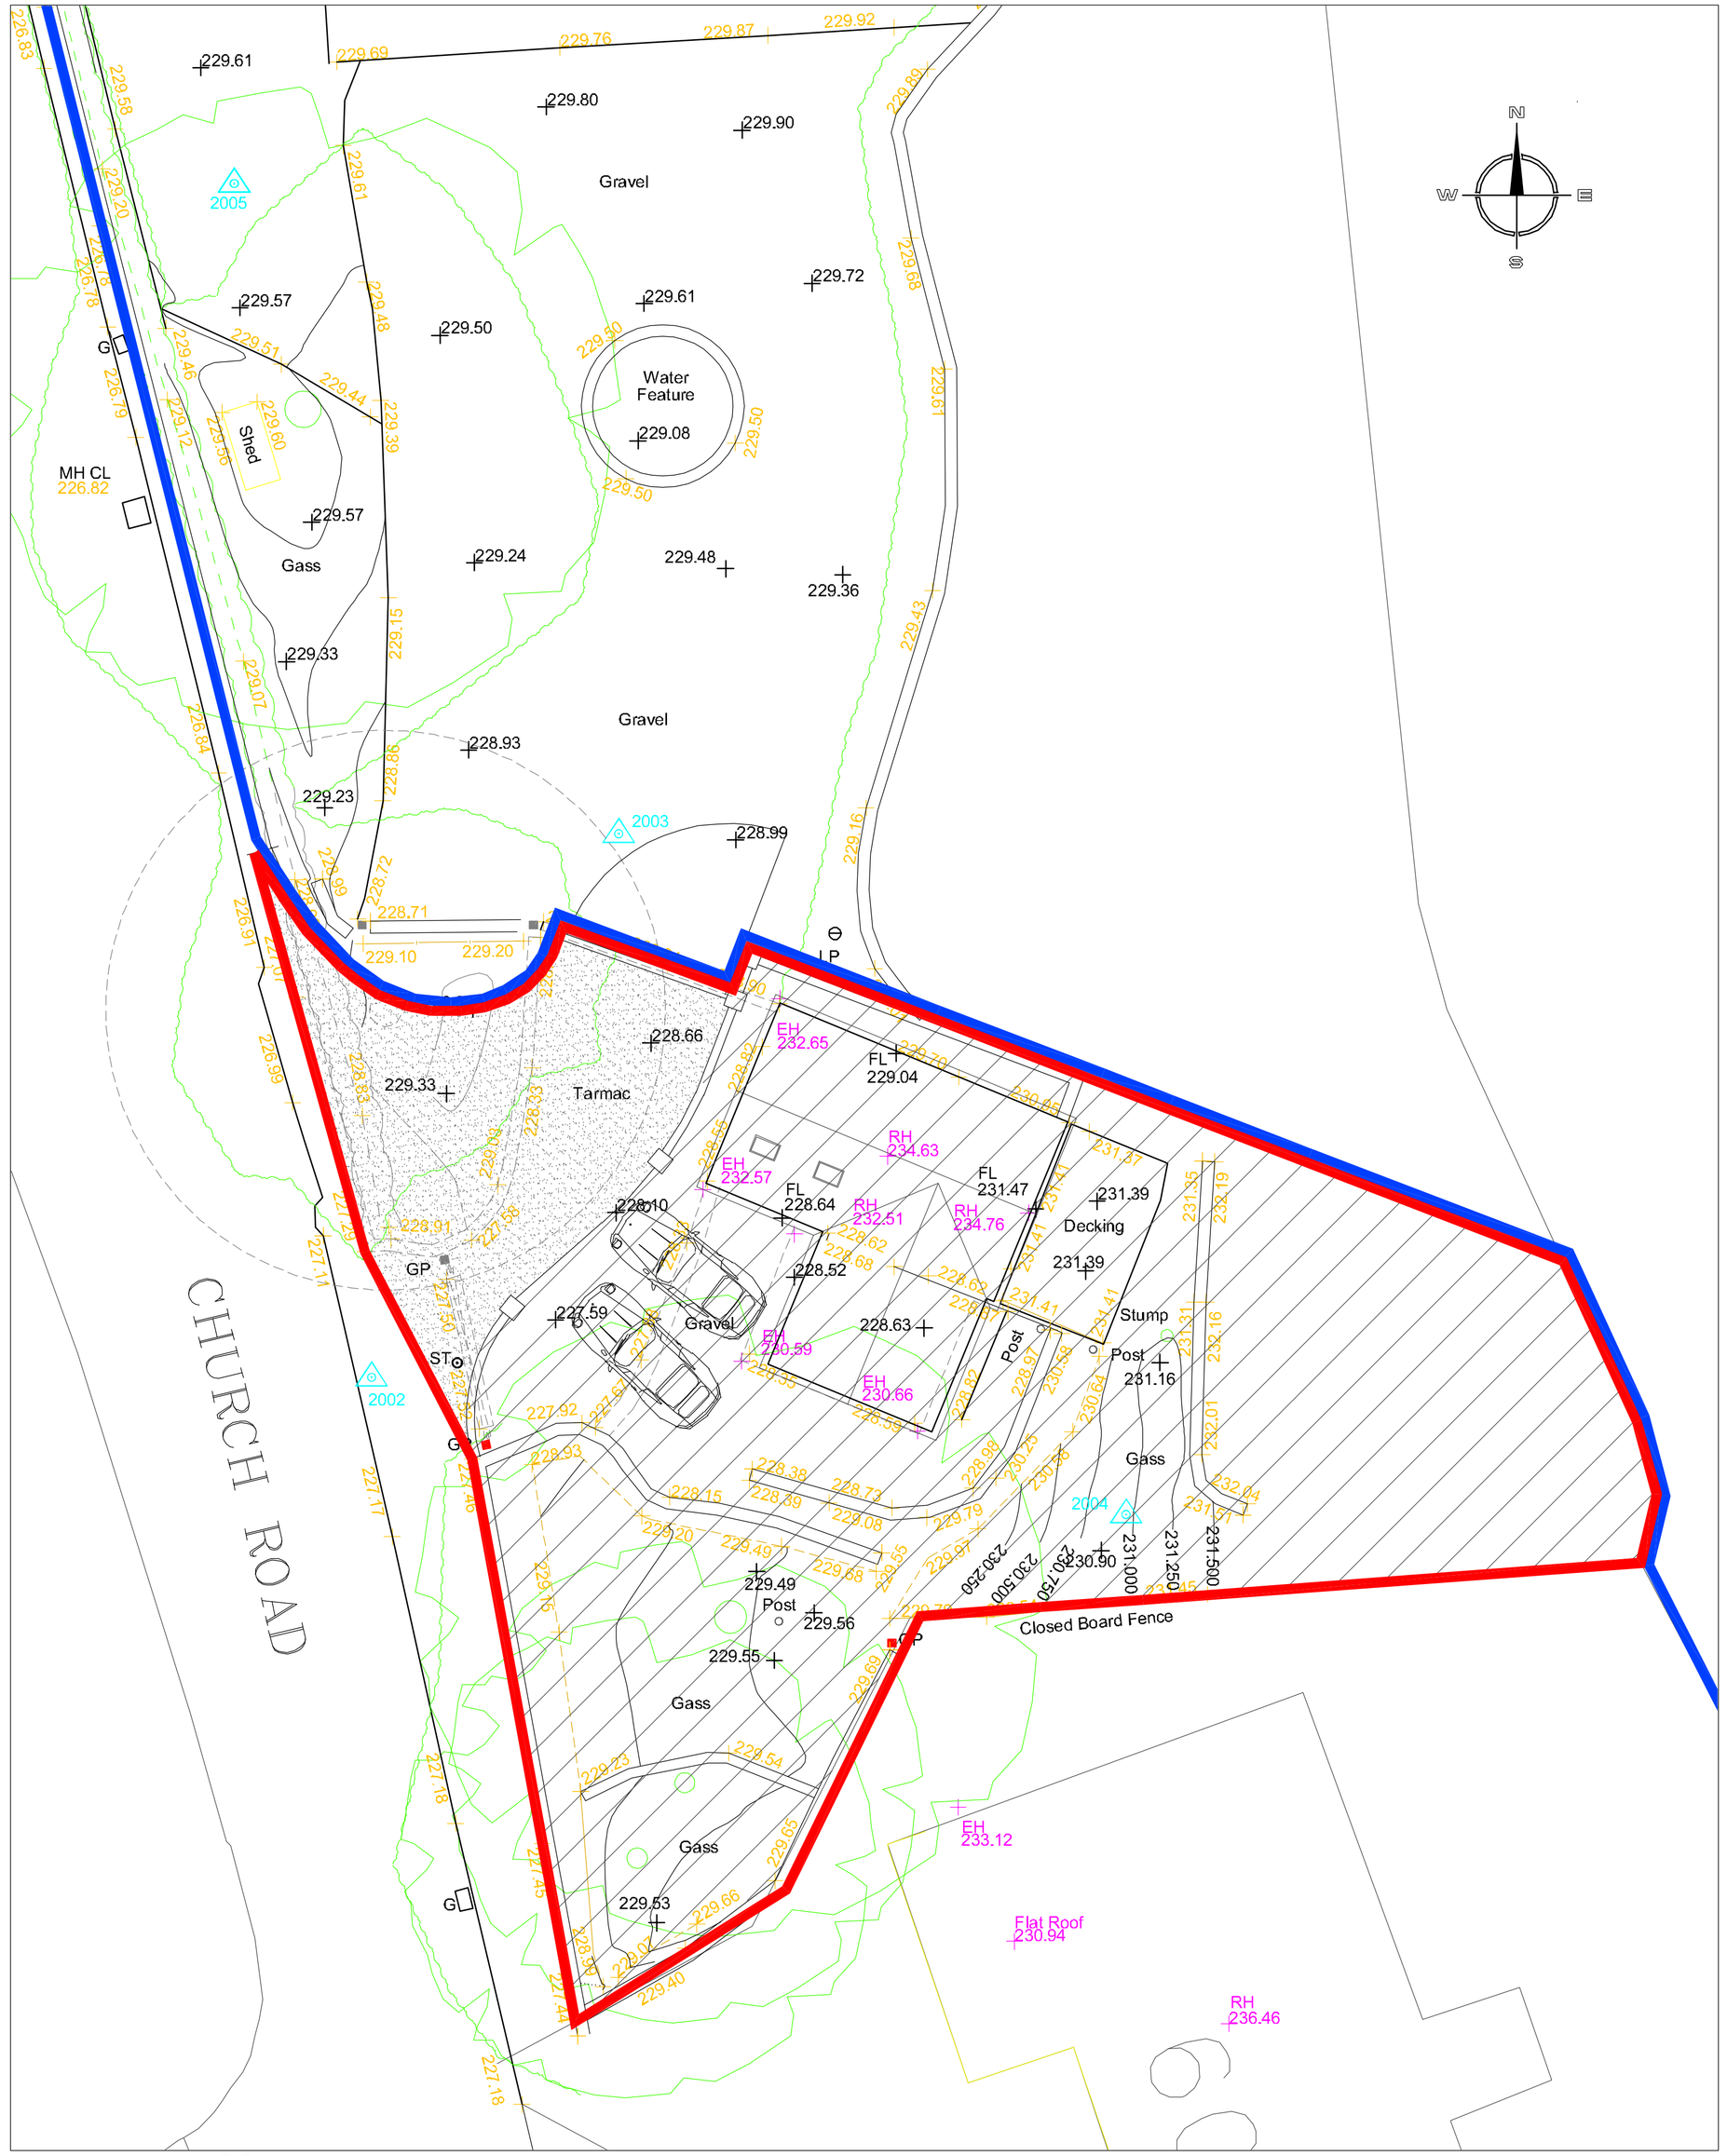

SITE PLAN 1:100

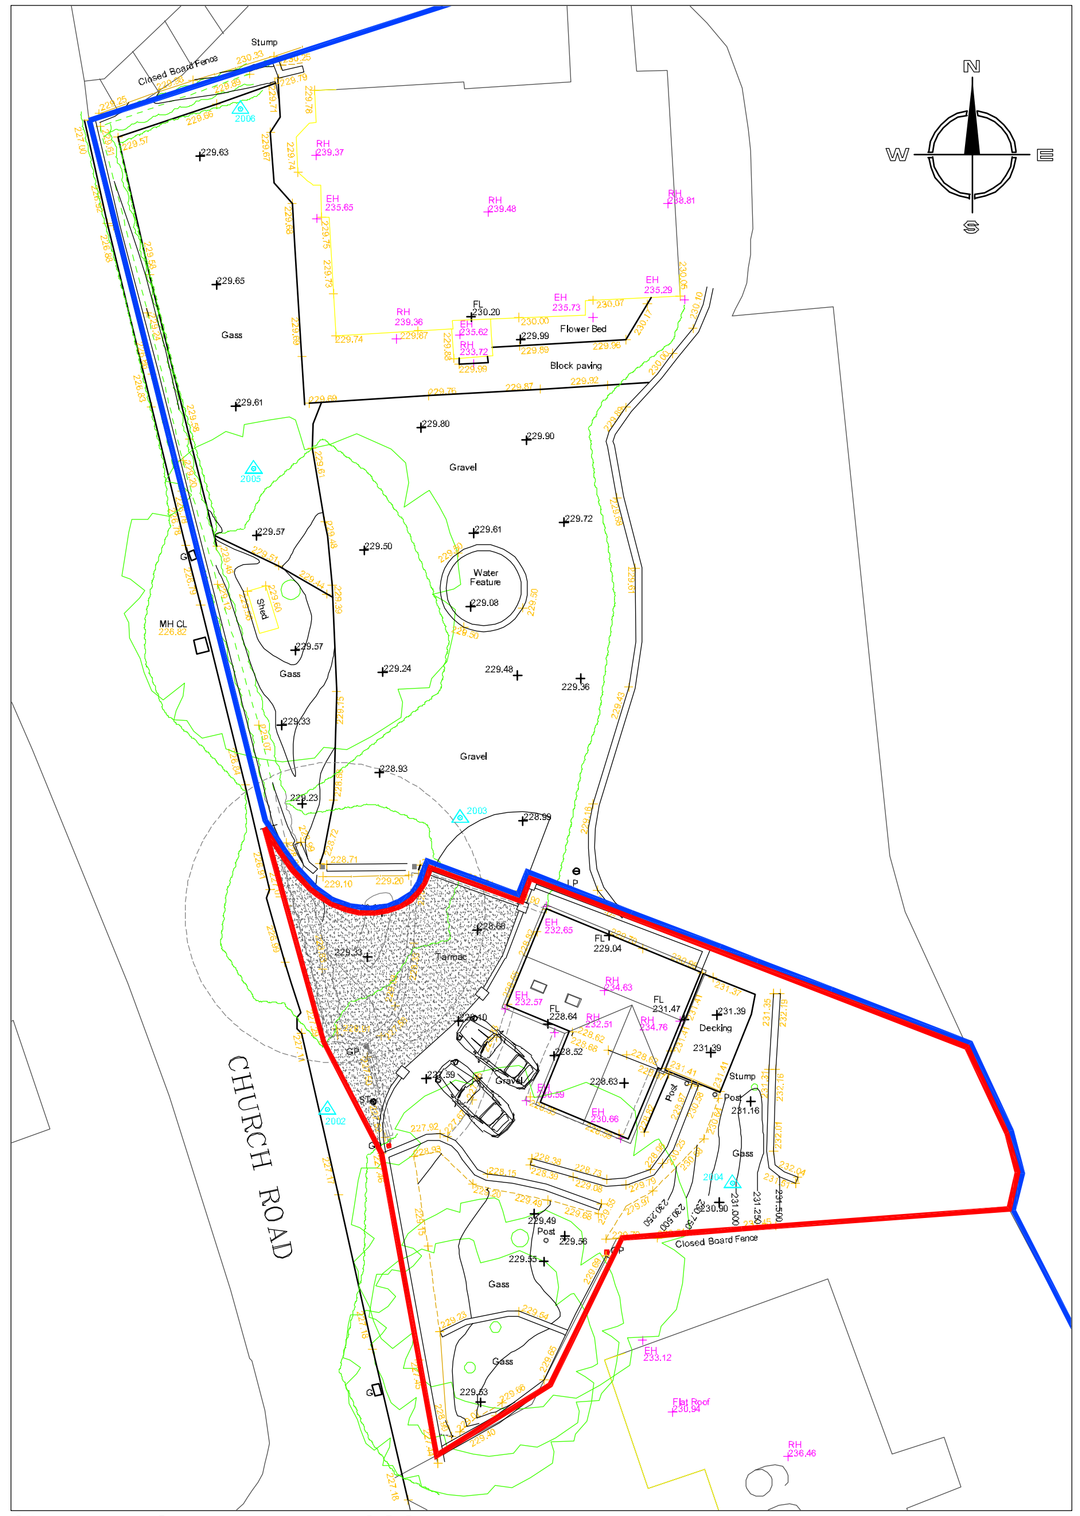

SITE LAYOUT PLAN 1:200

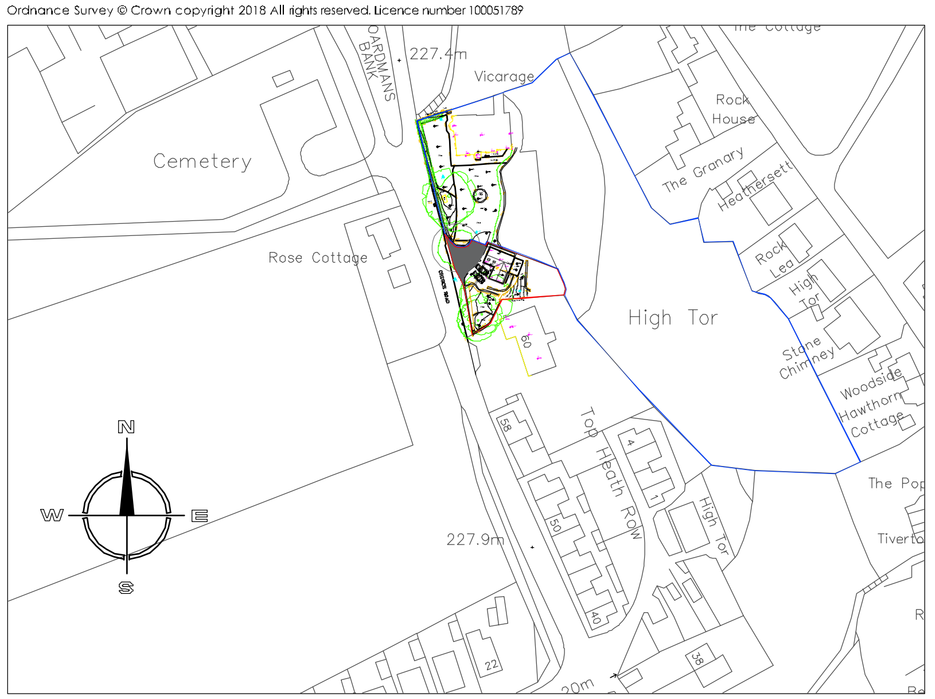

SITE LOCATION PLAN 1:1250

Copyright of this drawing is vested in the Architect and it must not be copied or reproduced without consent. Figured dimensions only are to be taken from this drawing. All contractors must visit the site and be responsible for taking and checking all dimensions relative to their work. Hewitt&Carr Architects Ltd are to be advised of any variation between drawings and site conditions.
THIS DRAWING IS FOR PLANNING PURPOSES ONLY AND CLIENTS/CONTRACTORS ARE ADVISED TO CLARIFY DIMENSIONS WITH THE ARCHITECT PRIOR TO SETTING OUT.

Rev.	Drawn	Comments	Date

Hewitt&Carr Architects
A: Daisybank House | 17-19 Leek Road | Cheadle | ST10 1JE
T: 01538 756888
E: enquiries@hcarchitects.co.uk
W: www.hcarchitects.co.uk

Client
Mr G Williams

Project
Proposed Conversion of the Coach House into dwelling at the Old Vicarage, Brown Edge

Title
Site Layout as Proposed

PLANNING

Status
PLANNING

Date August 2018 Drawn MJC

Scale @A1 AS STATED Checked

Project No 00818 Drawing No. AL(0)03 Rev A

File Ref: HCEF