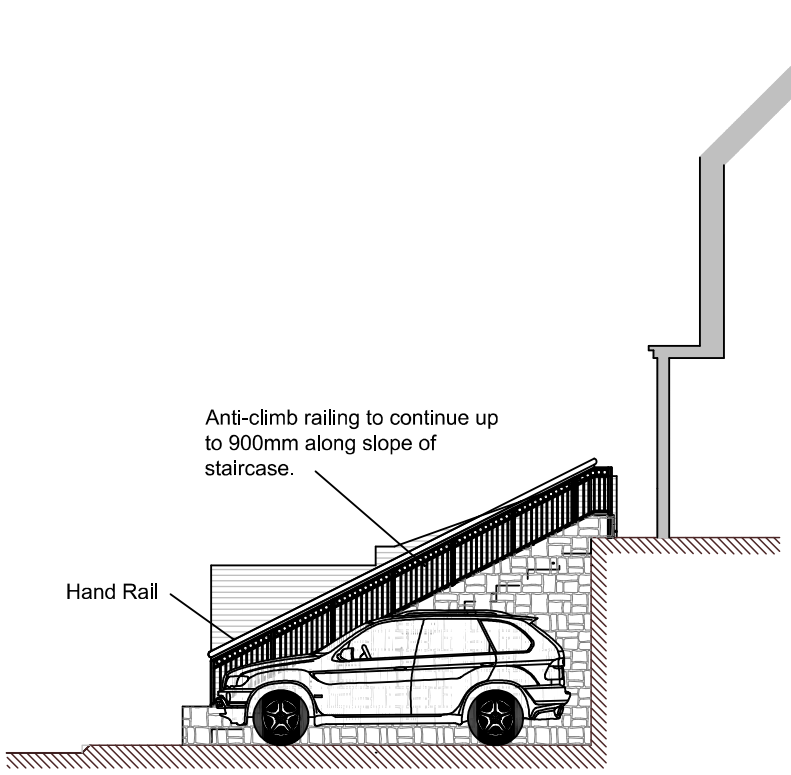

Section AA as Proposed

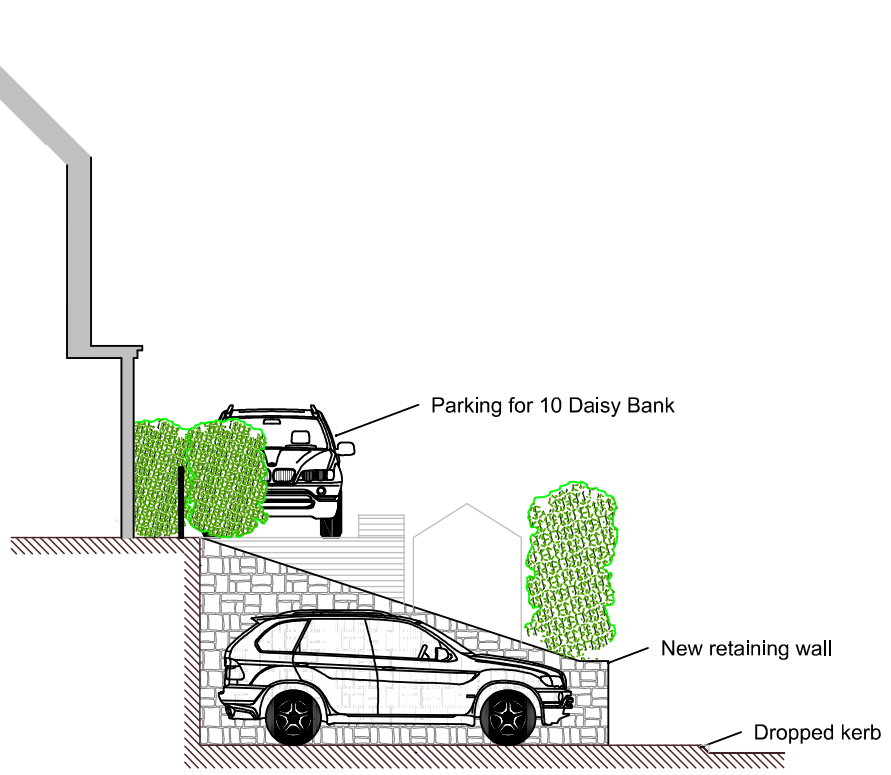

Section BB as Proposed

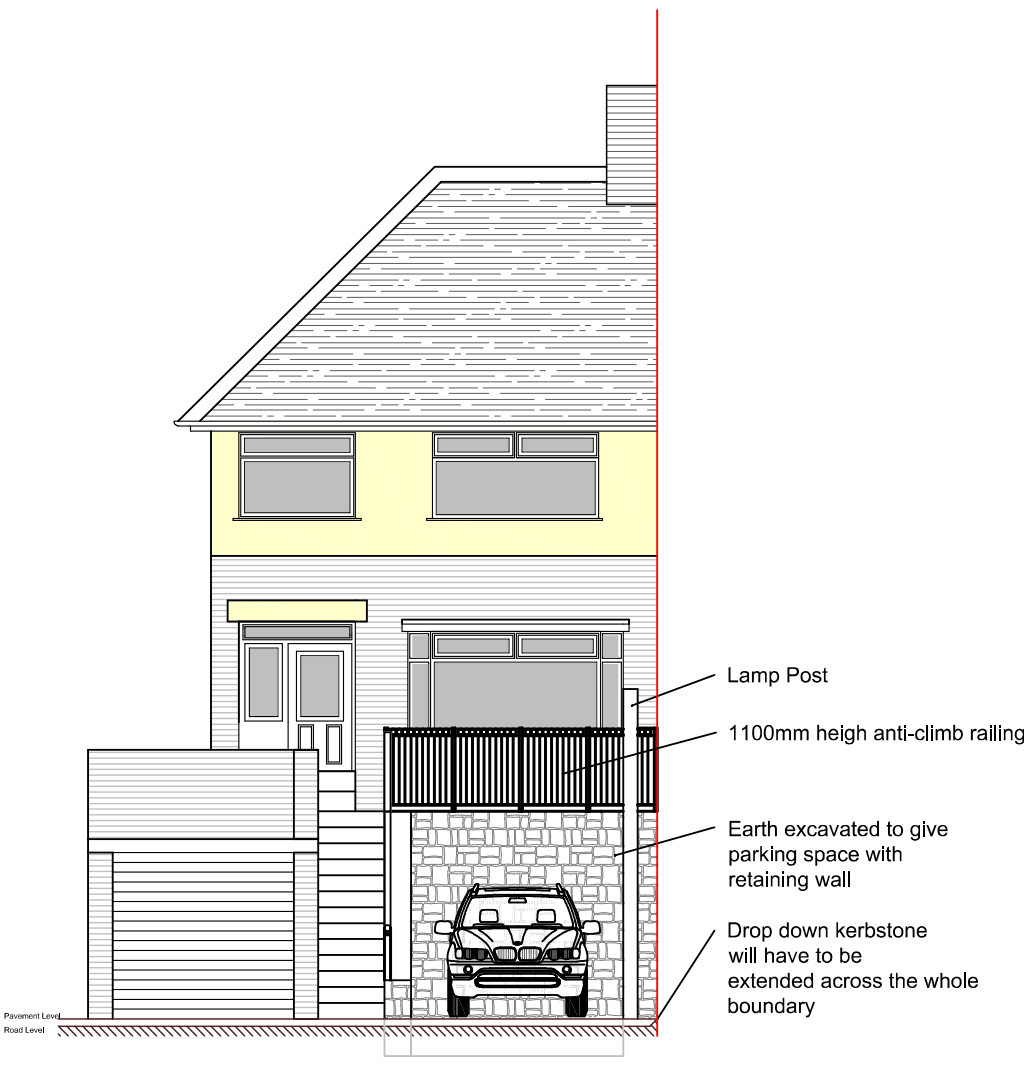

Front Elevation

Metres

1 2 3 4 5 10

SCALE 1:100

DBD Architectural Consultancy Ltd ©2019

1. Copyright is vested with DBD Architectural Consultancy Ltd.

2. All dimensions to be checked on site before proceeding.

3. Contractor to check/adjust dimensions of new work to suit existing conditions.
Do not assume existing structure or details are plumb, square or level.

4. Contractor must notify the architect of any discrepancies before proceeding.

5. All drawings to be read in conjunction with all other consultants drawings and specs.

Rev	Date	Description
A	29.11.19	A3 amended

DBD Architectural Consultancy

DBD Architectural Consultancy Ltd
50 Broad Street, Leek,
Staffordshire, ST13 5NS
01538 383118
mail@dbdconsultants.co.uk
www.dbdconsultants.co.uk

Mr & Mrs Hulme
12 Daisy Bank
Leek
ST13 5HA

Client

Proposed External Landscaping to provide Off-Street Parking

Project

Title

Proposed Plans

Stage: Planning		
Size: A3	Date: 21.11.19	Job No: 1984
Scale: 1:100		
Drawing Number: PL 03A		