SCALE (PLANS)
0 1m 5m

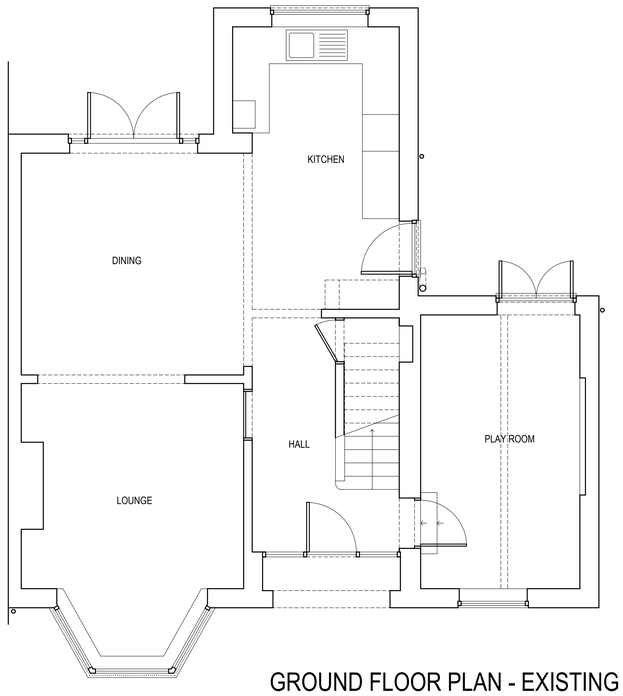

GROUND FLOOR PLAN - EXISTING

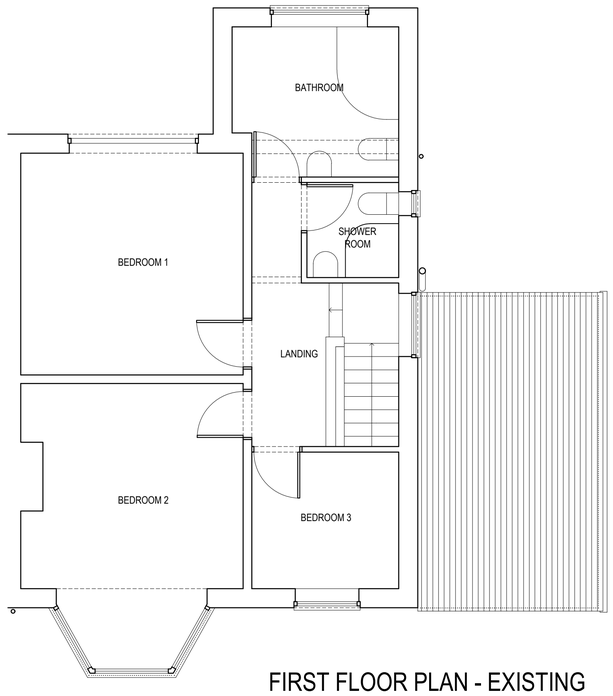

FIRST FLOOR PLAN - EXISTING

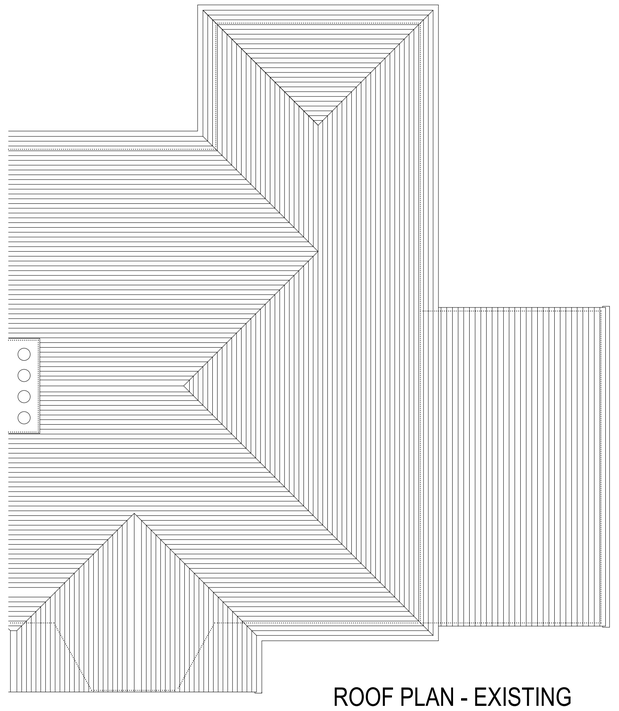

ROOF PLAN - EXISTING



FRONT (NORTH EAST) ELEVATION - EXISTING



SIDE (NORTH WEST) ELEVATION - EXISTING



REAR (SOUTH WEST) ELEVATION
& SITE SECTION - EXISTING

SCALE (ELEVATIONS AND SECTION)
0 1m 10m

©COPYRIGHT DAVID BAILEY ARCHITECT LTD

NOTES:

BUILDER TO CHECK SETTING OUT DIMENSIONS WITH THE ARCHITECT PRIOR TO CONSTRUCTION AND NOT RELY ON SCALING OFF DRAWINGS.

REV.	DESCRIPTION	DATE	INT.

DAVID BAILEY ARCHITECT LTD
Gillow Fold Farm, 26 Mow Lane, Gillow Heath,
Biddulph, Staffordshire, ST8 6QQ
Tel: 01782 516355 E-mail: davidbailey.architect@btinternet.com

PROJECT: 13 WOODHOUSE LANE, BIDDULPH, STAFFORDSHIRE, ST8 7DP - EXTENSION AND PORCH

SCALE: 1:50 @A1 (PLANS) 1:100@A1 (ELEV.)

DATE: OCT 2019

DRAWN BY: DB

TITLE: FLOOR PLANS, ROOF PLAN, ELEVATIONS & SITE SECTION- EXISTING

JOB NUMBER: 00782

DRAWING NUMBER: 00782-001