

F R O N T E L E V A T I O N

R E A R E L E V A T I O N

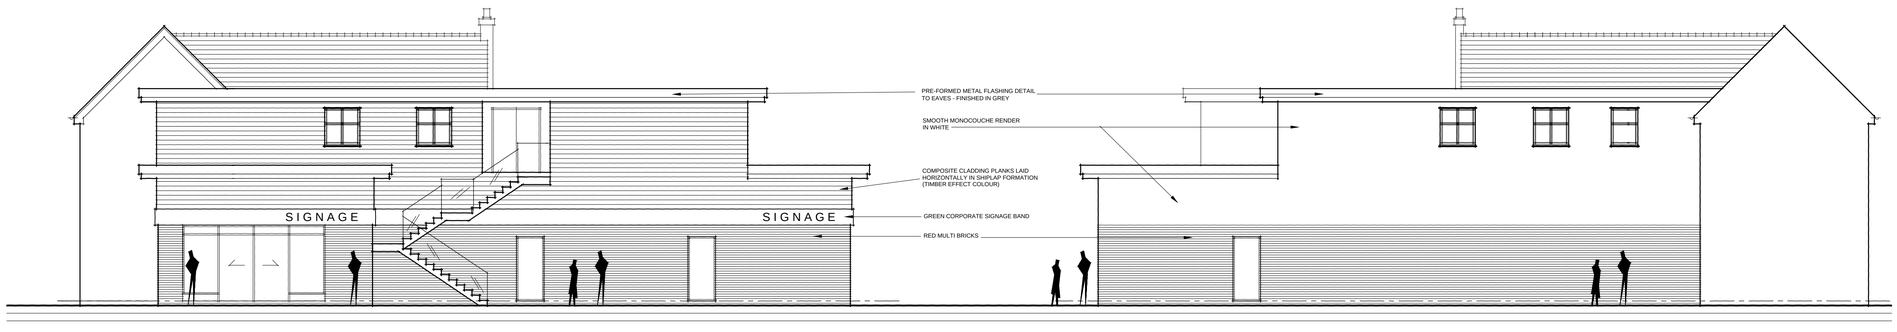

S I D E E L E V A T I O N

S I D E E L E V A T I O N

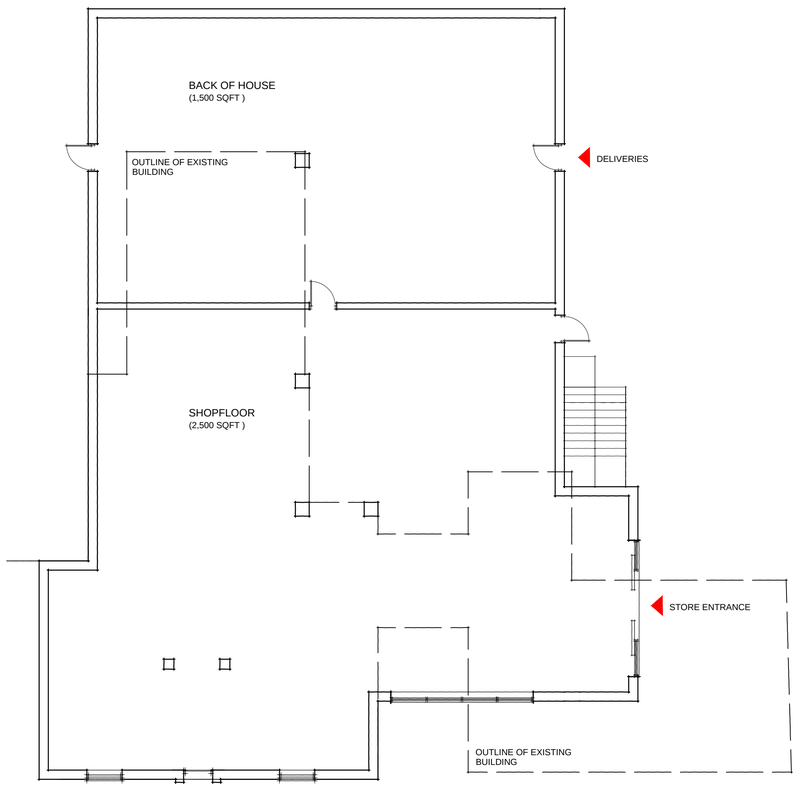

G R O U N D F L O O R

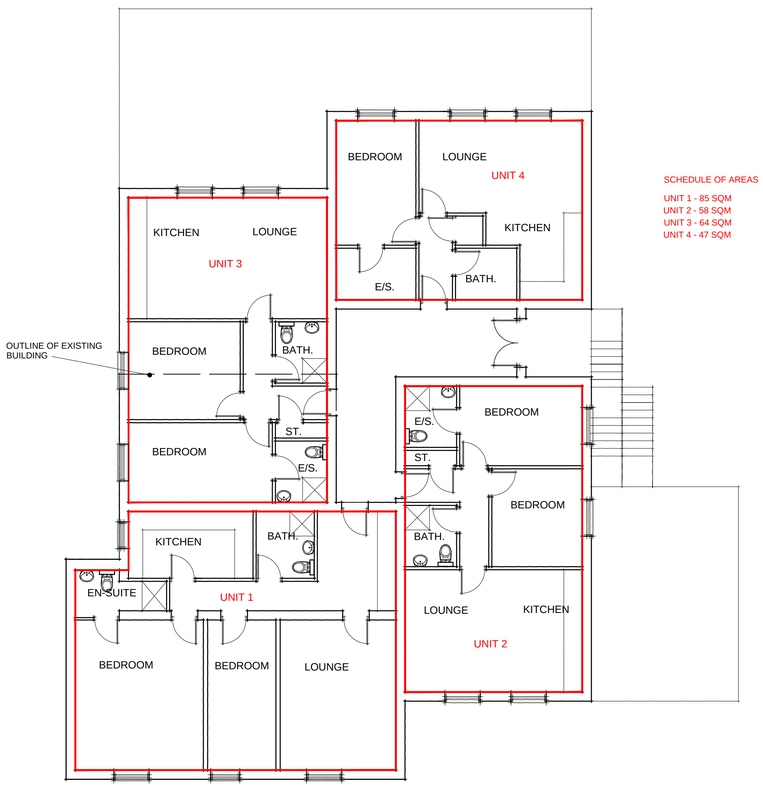

F I R S T F L O O R

SCHEDULE OF AREAS

UNIT 1 - 85 SQM
UNIT 2 - 58 SQM
UNIT 3 - 64 SQM
UNIT 4 - 47 SQM

C

CONCEPT ARCHITECTURAL DESIGN ARE TO BE NOTIFIED OF ANY DISCREPANCIES IN FIGURED DIMENSIONS. CONTRACTOR TO VERIFY ALL DIMENSIONS.
THIS DRAWING IS COPYRIGHT.

SEP Properties Limited

ARCHITECTURAL DESIGN • PROJECT MANAGEMENT • DEVELOPMENT CONSULTANTS

concept architectural design

TEL : 07809 580481 EMAIL : concept-designs@outlook.com

Project
PROPOSED DEVELOPMENT AT
HIGH STREET, TEAN

Drawing Title
PROPOSED FLOOR PLANS & ELEVATIONS

Client
SEP PROPERTIES

Drawing No.	Revision
CA-SEP-06-02	C

Scale	Date	Drawn by
1:50/100@A1	OCT 19	SG