CONCEPT ARCHITECTURAL DESIGN ARE TO BE NOTIFIED OF ANY DISCREPANCIES IN FIGURED DIMENSIONS. CONTRACTOR TO VERIFY ALL DIMENSIONS.
THIS DRAWING IS COPYRIGHT.

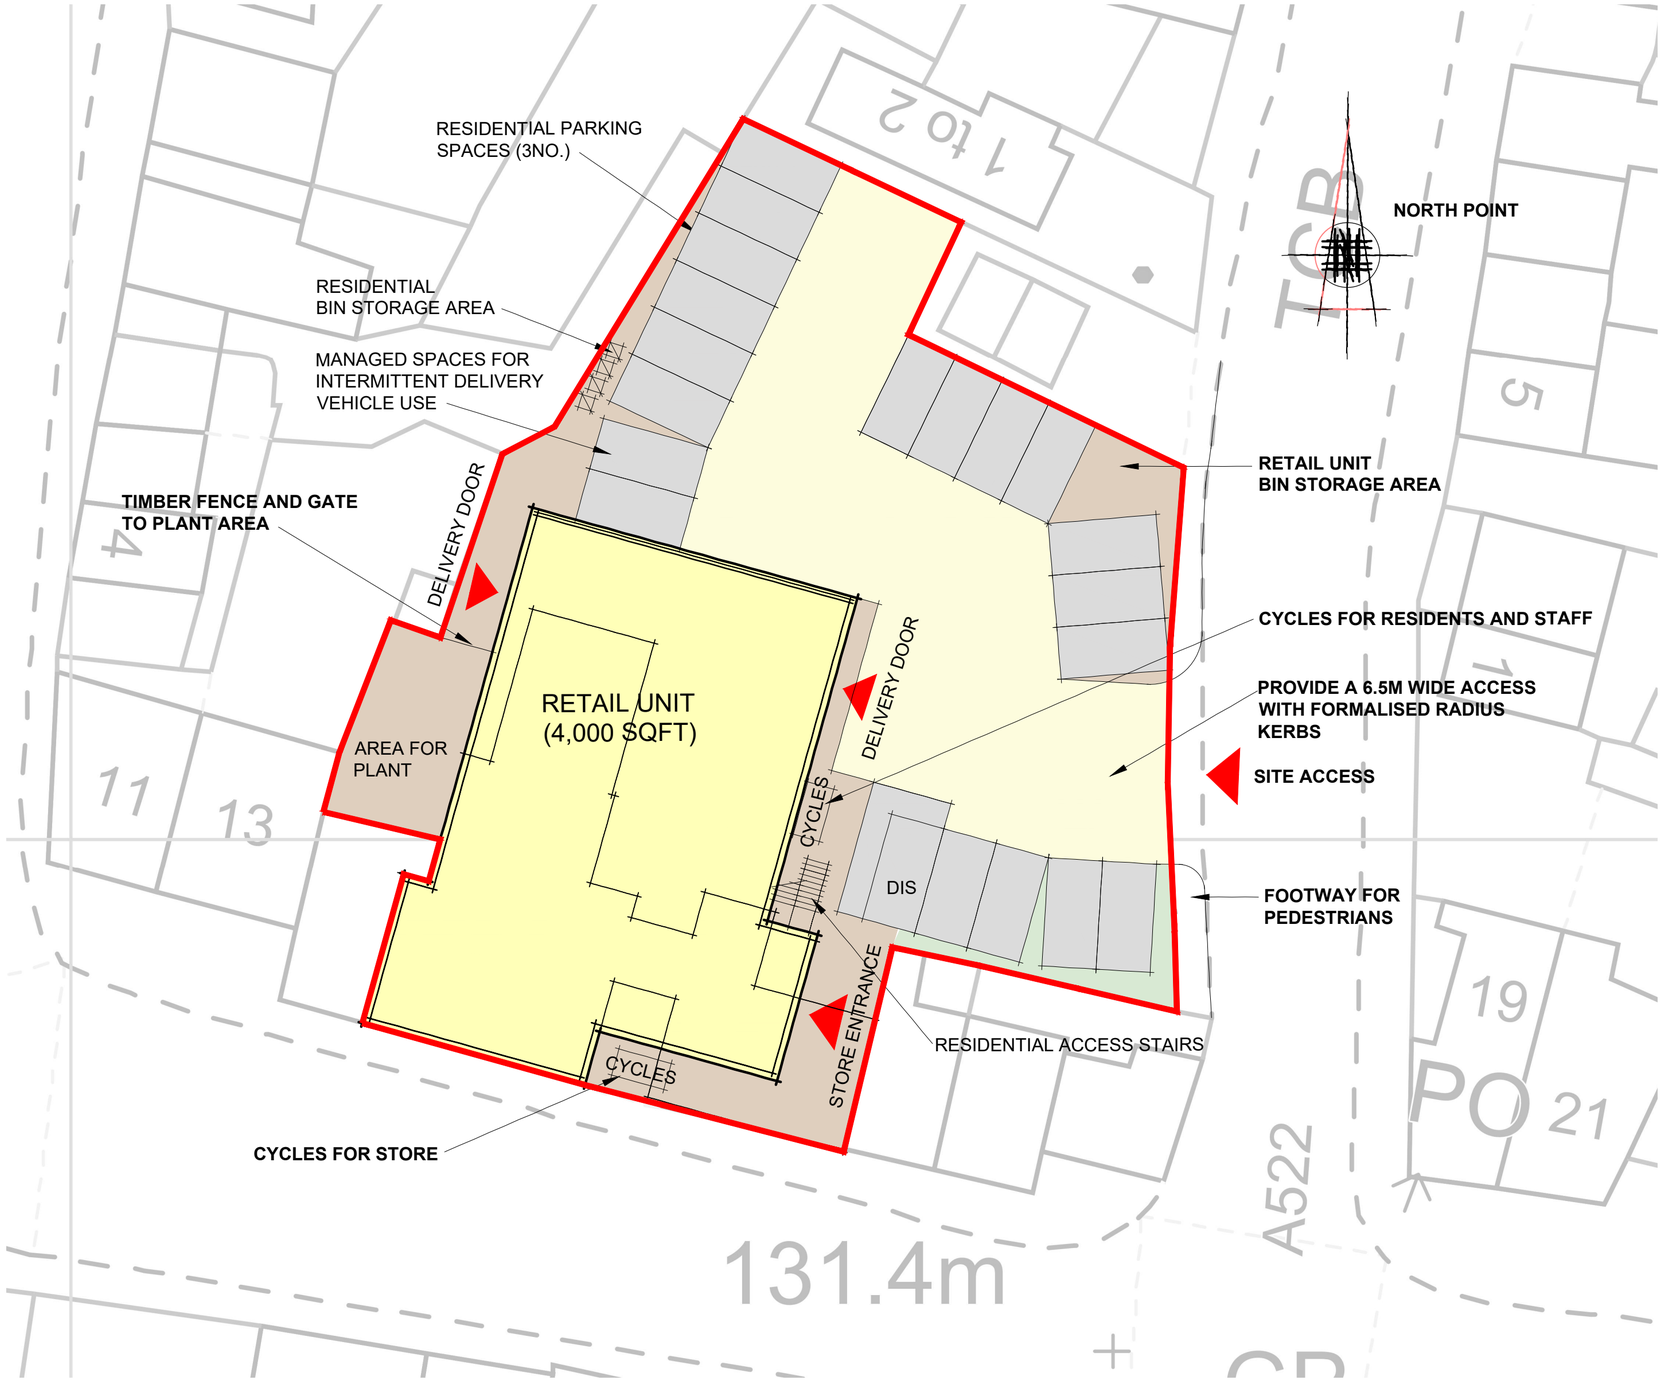

SEP Properties Limited

ARCHITECTURAL DESIGN • PROJECT MANAGEMENT • DEVELOPMENT CONSULTANTS

concept architectural design
TEL : 07809 580481 EMAIL : concept-designs@outlook.com

Project
PROPOSED DEVELOPMENT AT HIGH STREET, TEAN

Drawing Title
PROPOSED SITE LAYOUT PLAN

Client
SEP PROPERTIES

Drawing No.	Revision
CA-SEP-06-03	C

Scale	Date	Drawn by
1:200@A2	OCT 19	SG